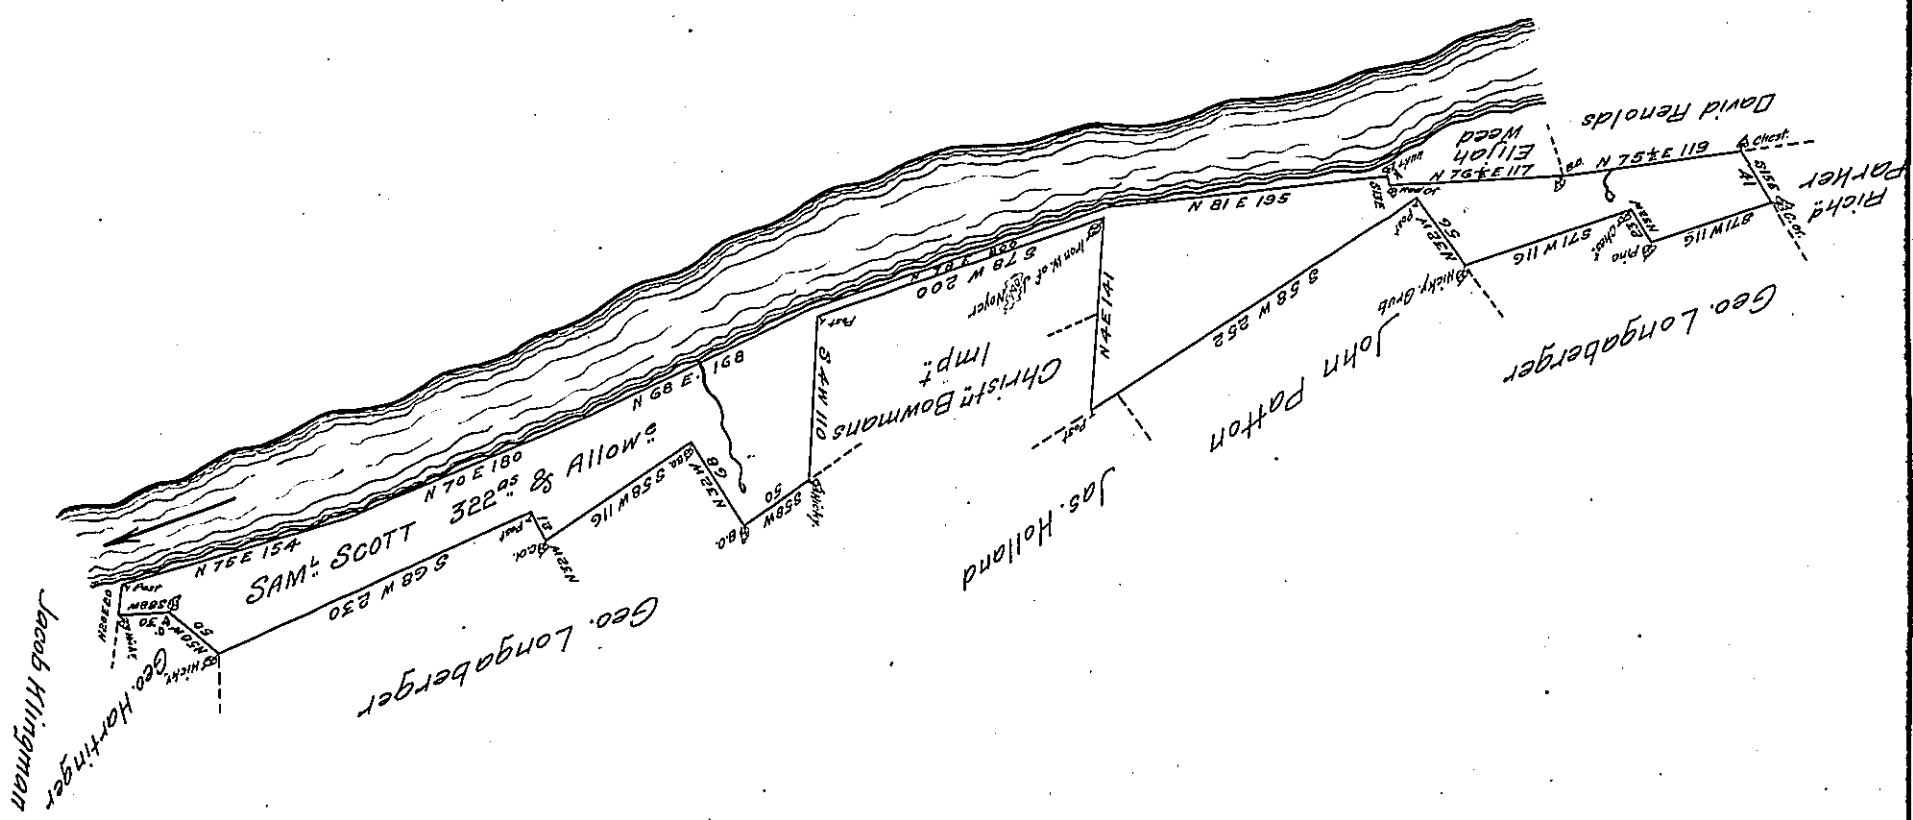

See page 96

A Draft of a tract of land Called Mount Prospect Situate on the South Side of the N. E. Branch of Susque.a River in Catawissey Township & County of Northumberland Containing three hundred & twenty two Acres & Allowance Surveyed for Sam.l Scott the 9th Day of August 1793 in Pursuance of a warrant dated the 28th day of February 1793

by Wm Gray D.S.

Daniel Brodhead Esq.r
Surv.r Gen.l —

IN TESTIMONY that the above is a copy of the original remaining on file in the Department of Internal Affairs of Pennsylvania, made conformably to an Act of Assembly approved the 16th day of February, 1833, I have hereunto set my Hand and caused the Seal of said Department to be affixed at Harrisburg, this sixteenth *day of* March *1907*

Isaac B. Brown
Secretary of Internal Affairs.