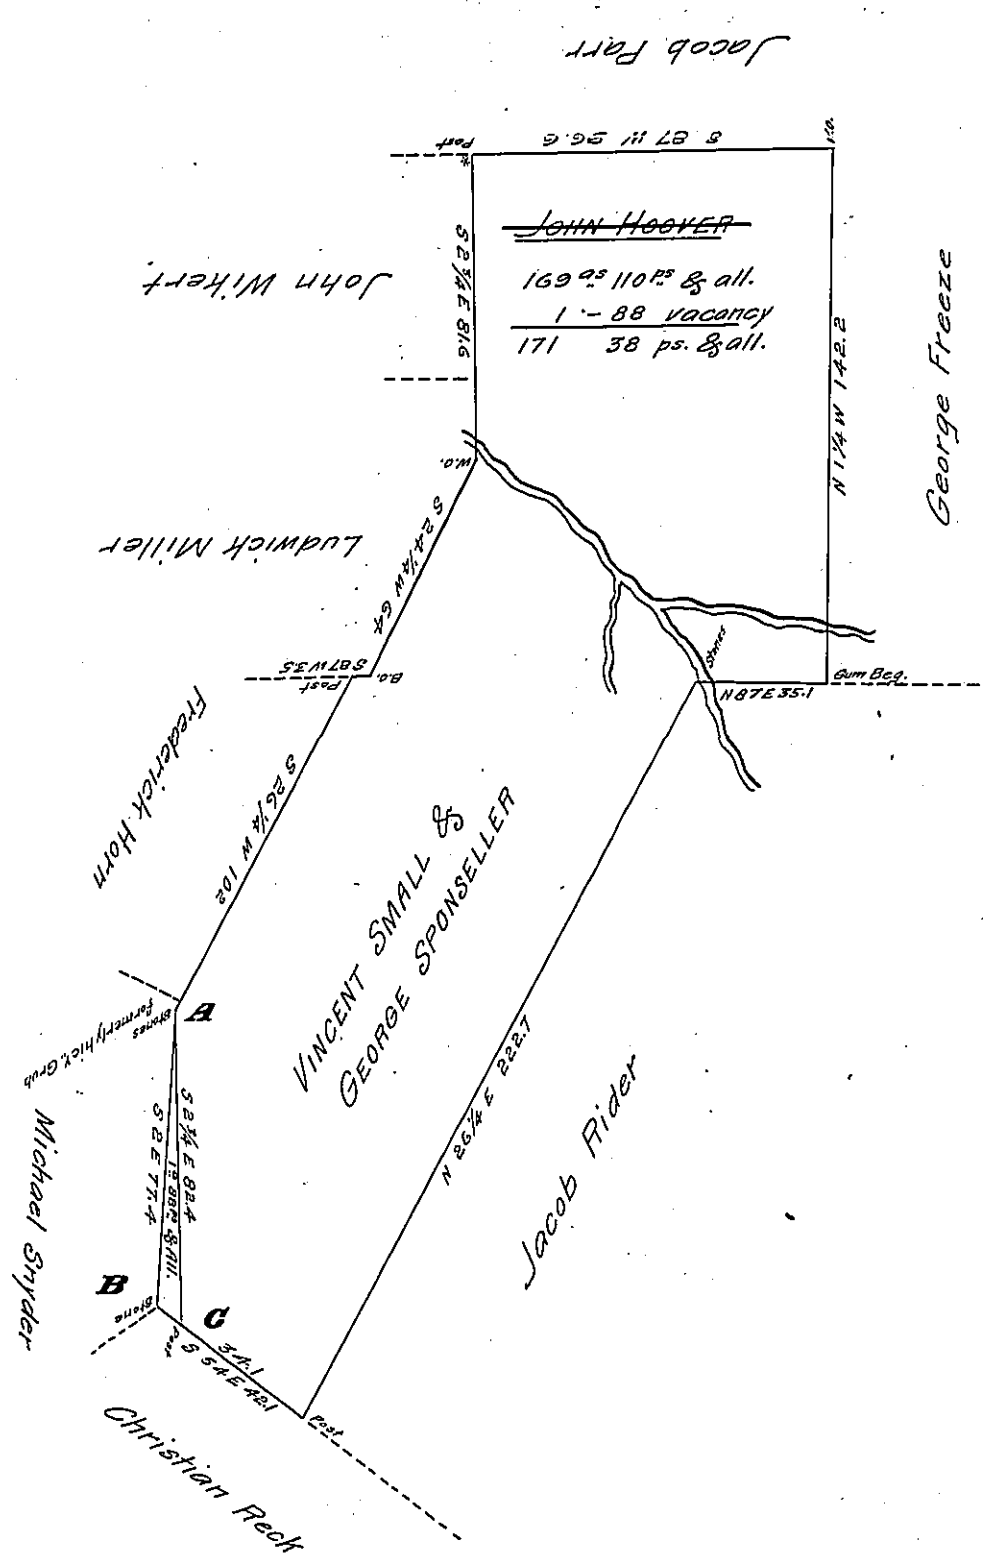

Situated in Germany Township Adams County Surveyed April 19th 1773 in pursuance of 2 warrants for 150a each and taken out for the same land the one granted unto Vincent Small January 6th 1749 the other granted unto George Sponseller December 16th 1758 By Arcd McClean D.S. & said to contain 154½a Resurveyed November 20th 1801 in pursuance of an order of the board of property dated July 9th 1801 on the application of Henry Slagle Esqr for the heirs of John Hoover the triangle **ABC** I believe to be vacant Containing 1a 88ps & all. which I have laid down that it may be patented with the old survey if you think proper.

Saml Sloan D.S.

To Andrew Porter Esqr
Surveyor General

IN TESTIMONY that the above is a copy of the original remaining on file in the Department of Internal Affairs of Pennsylvania, made conformably to an Act of Assembly approved the 16th day of February, 1833, I have hereunto set my Hand and caused the Seal of said Department to be affixed at Harrisburg, this sixteenth *day of* March 1907

Isaac B. Brown
Secretary of Internal Affairs.