Form No. 3.

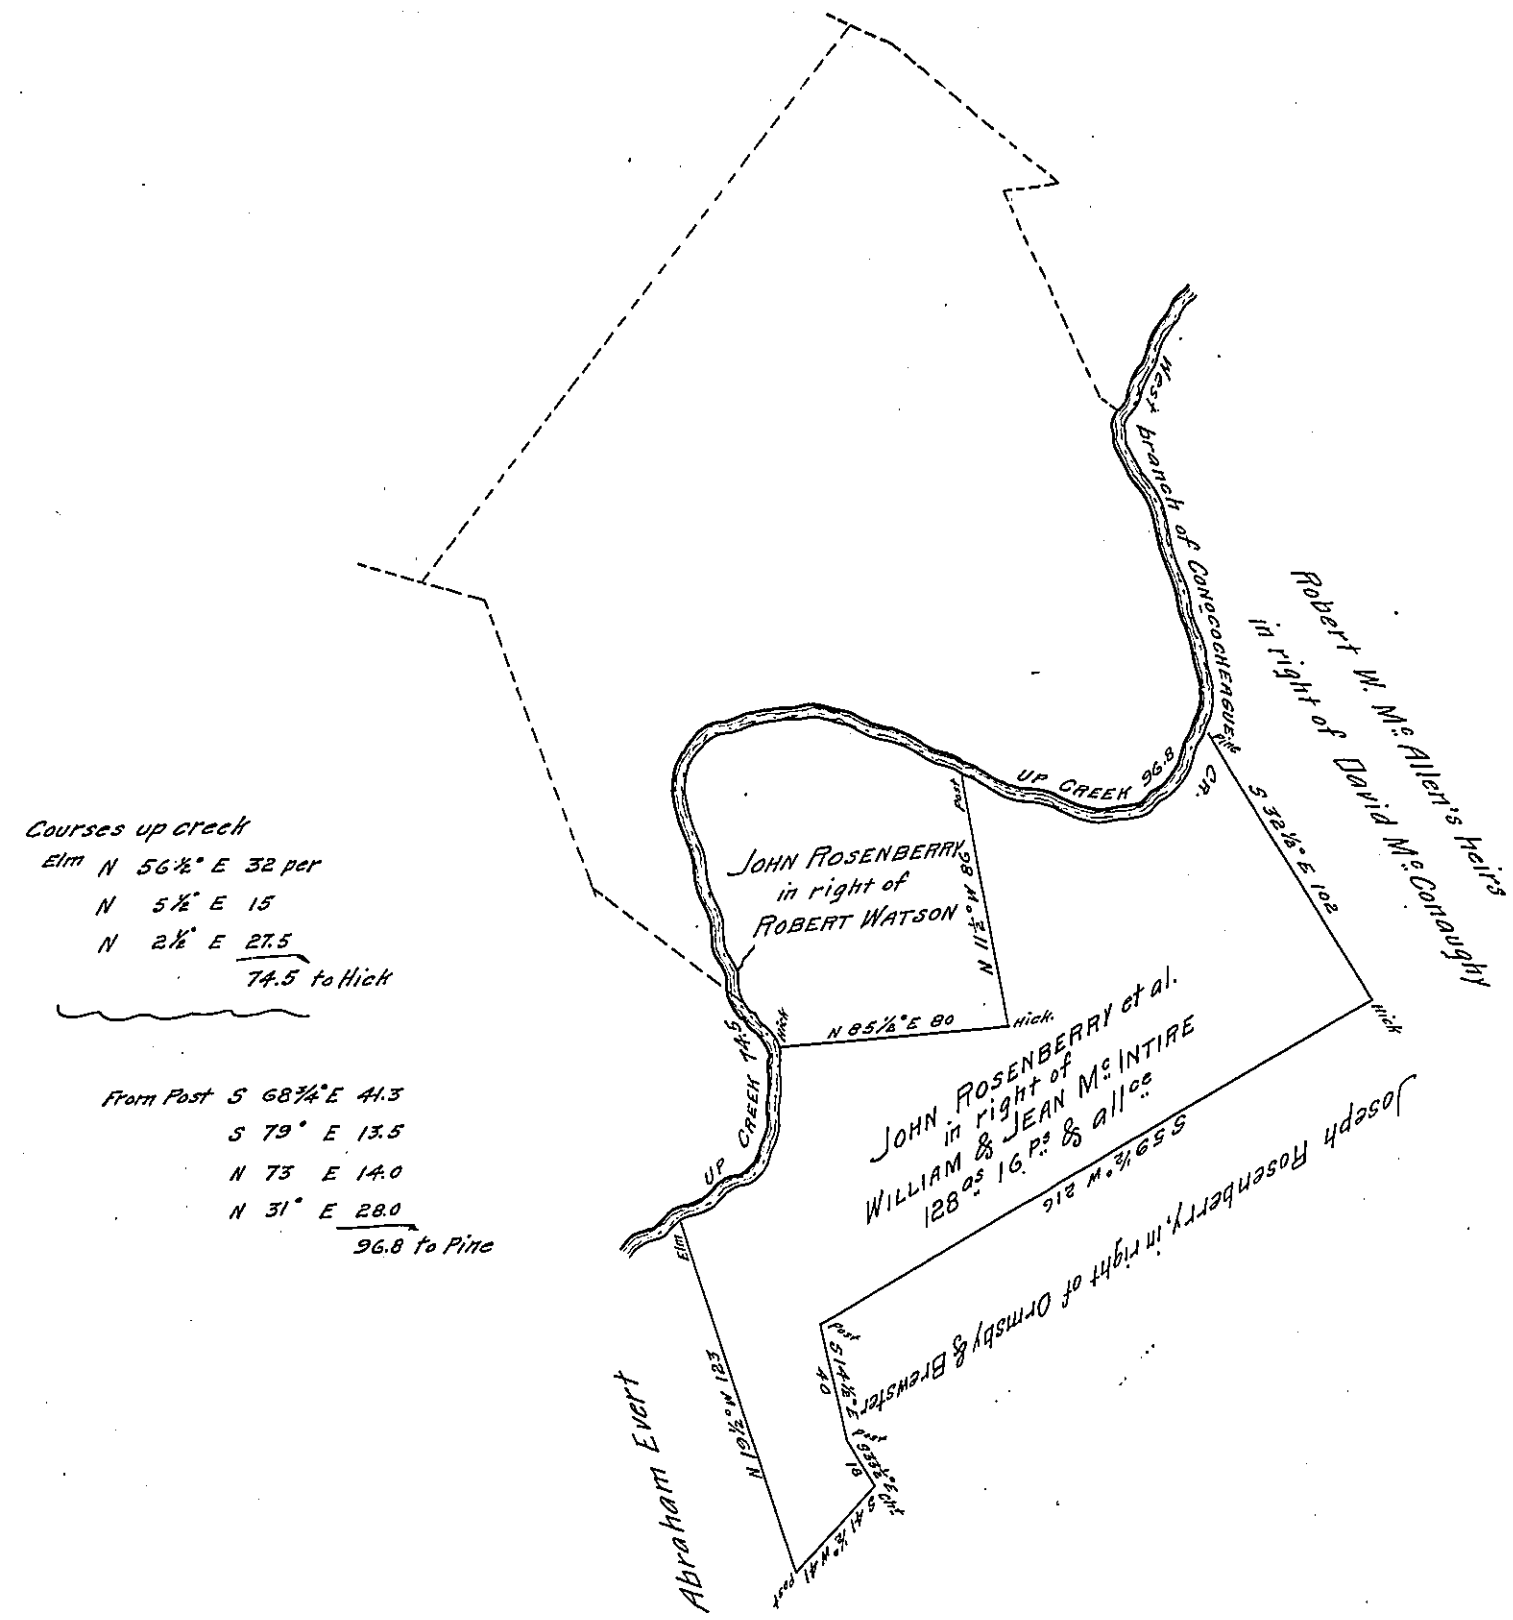

Draught of a tract of land situate in Metal Township Franklin County containing One hundred and twenty eight acres, and sixteen perches and six per cent allowance for roads &c. Being a part of a tract of 370 acres 156 — perches & allowance originally surveyed in pursuance of ~~an~~ two orders of survey granted to William & Jean McIntire dated October 27th 1766, Nos 1685 & 1688. Surveyed the above part for John Rosenberry & others March 19th 1872

John B. Kaufman C.S.

To Jacob M. Campbell
Surveyor General

IN TESTIMONY that the above is a copy of the original remaining on file in the Department of Internal Affairs of Pennsylvania, made conformably to an Act of Assembly approved the 16th day of February, 1833, I have hereunto set my Hand and caused the Seal of said Department to be affixed at Harrisburg, this

thirtieth day of January 1907

Isaac B. Brown
Secretary of Internal Affairs.