Form No. 3.

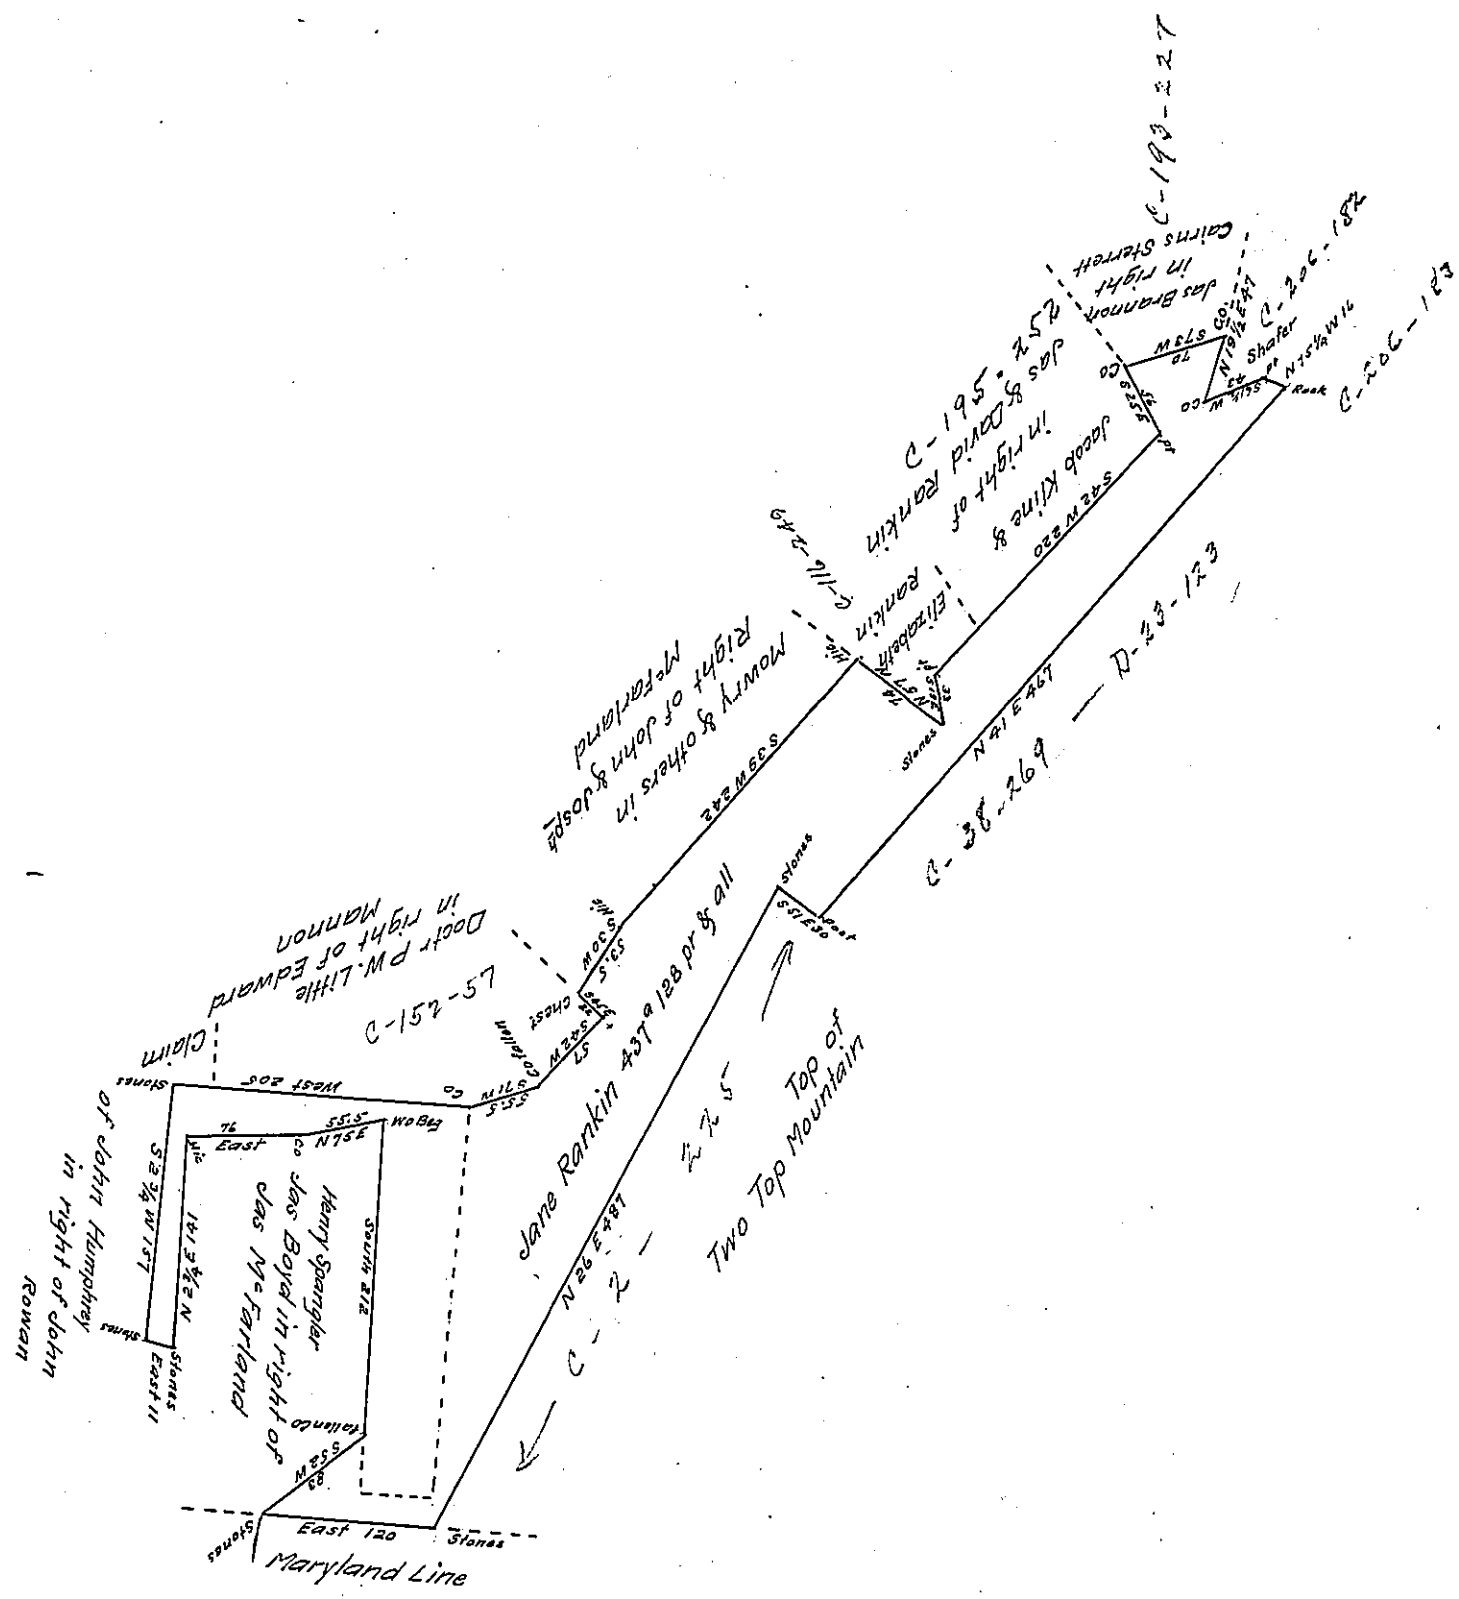

A Draught of a tract of Land situate in Montgomery township Franklin County Pa on the Westside of the two top mountain Containing 437 Acres 128 perches & allowance Surveyed Augst 26th & 27th 1847 In pursuance of a Warrant granted Jane Rankin dated April 1st 1794

pr Hugh Auld D.S.

N.B The dotted line embraces Land claimed by John Humphreys in right of John Rowan

H.A.

To John Laporte Esqr
Surveyor General
Pa

IN TESTIMONY that the above is a copy of the original remaining on file in the Department of Internal Affairs of Pennsylvania, made conformably to an Act of Assembly approved the 16th day of February, 1833, I have hereunto set my Hand and caused the Seal of said Department to be affixed at Harrisburg, this Seventeenth *day of* November 1908.

Secretary of Internal Affairs.