Form No. 3.

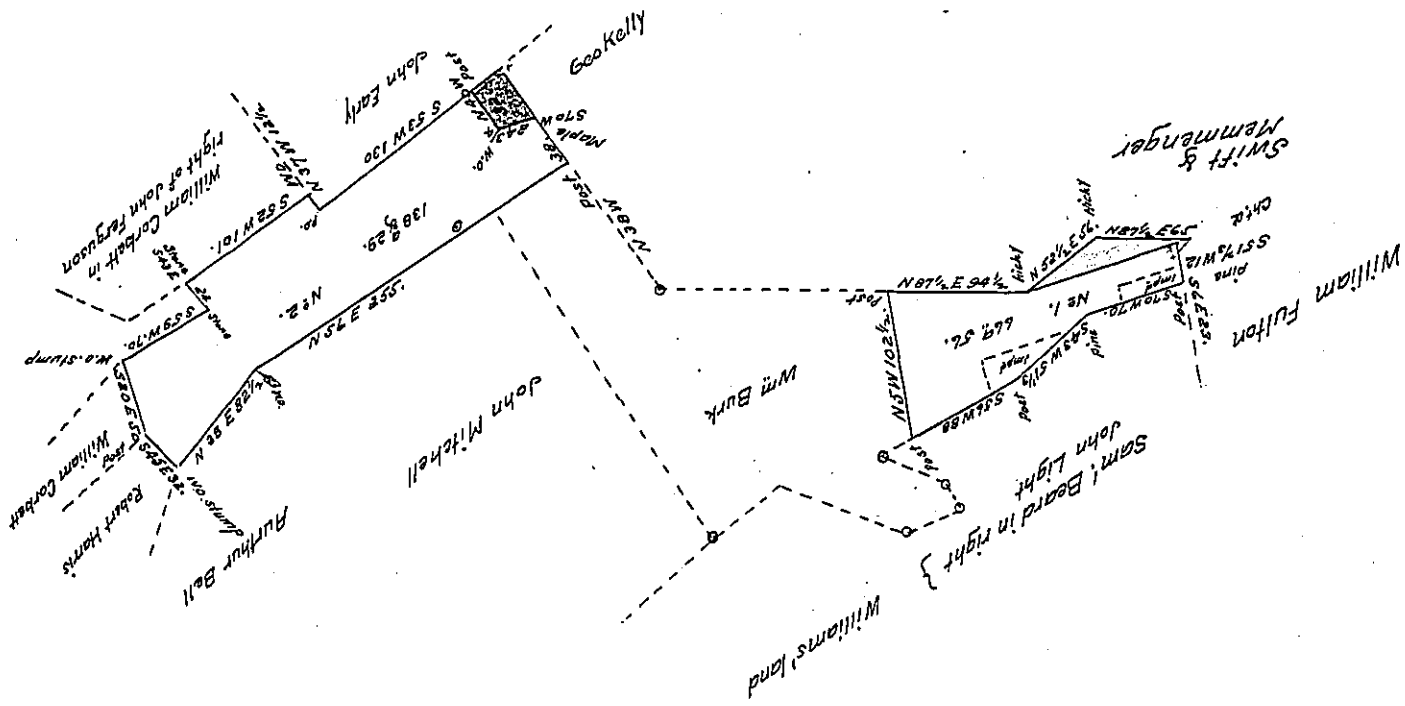

Draughts of two seperate pieces of land situate in Derry township in Mifflin, formerly Cumberland, County, that marked No. 1 containing sixty six acres and fifty six perches and that marked No. 2, containing one hundred and thirty eight acres and twenty nine perches with six per Cent for Roads containing in both two hundred and four acres and eighty five perches with 6 ℘ Cent which appears from Official papers remaining remaining in my office to have been surveyed 22nd Feby 1790 by William Power in pursuance of a Warrant to Samuel Beard dated 24th March 1789 as well as in pursuance of a Special Order of the Honorable the Board of property to said Power directed 22nd Jany 1790, ~~[illegible]~~ and appears from said Official papers to have been Resurveyed 6th July 1803 and 24th April 1804 by William Harris late D. Surveyor in pursuance of said Warrant and an Order of the Board of property granted to James Burns who claims in right of said Warrantee, leaving out of the original survey the small piece coloured blue said to be Widow Agnes Framptons improvement, and adding to the Original survey the small piece Coloured yellow. Notes No. 2 was said in the Resurvey to contain 149a & 106 but by Resurvey made by me 6th October 1811 it was found to contain only 138a. 29 — ⊙ once an Improvent, but now defaced by course of time, — James Coupler claims the part, No. 1, of 66a & 56 by virtue of a purchase made in right of said Warrantee. To Richard T. Leech Esquire Surveyor General of Pennsylvania } Michael M. Monahon DS

IN TESTIMONY that the above is a copy of the original remaining on file in the Department of Internal Affairs of Pennsylvania, made conformably to an Act of Assembly approved the 16th day of February, 1838, I have hereunto set my Hand and caused the Seal of said Department to be affixed at Harrisburg, this thirteenth *day of* January *1909.*

Henry Houck
Secretary of Internal Affairs.