FORM No. 8.



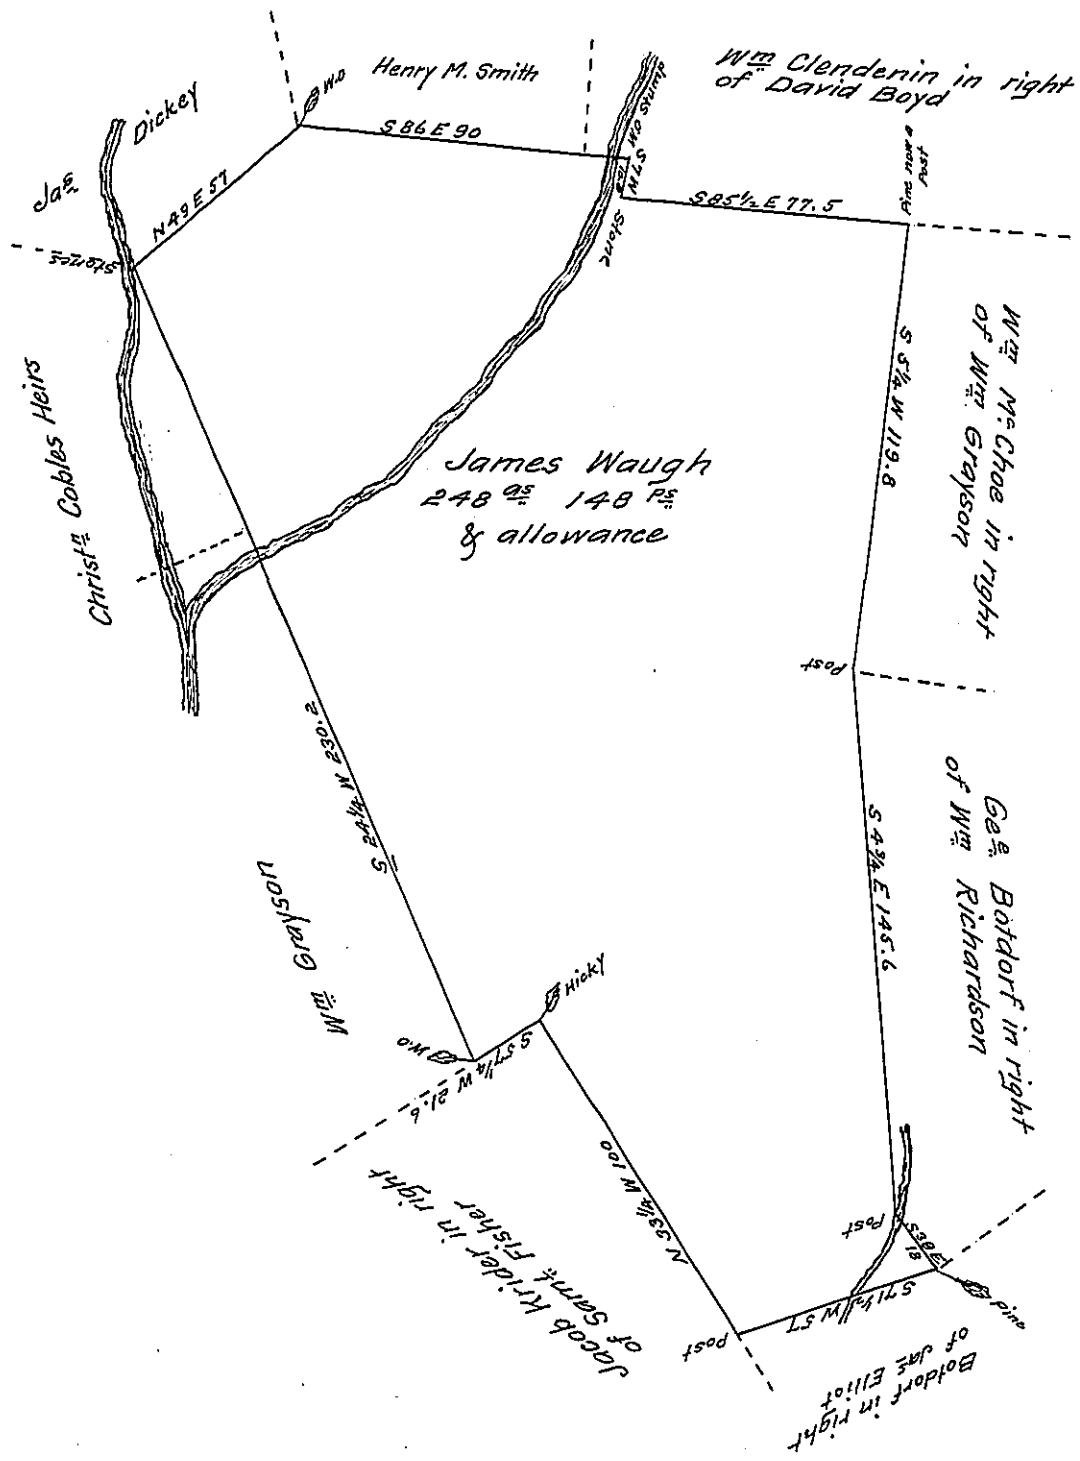


Draught of a tract of land situate in Eastpennsboro township Cumbd County Contg 248 acres & 148 ps & allowance of six ps Ct for Roads &c it being Survd in pursuance of a Warrant grantd to James Waugh datd July the 10th Dom 1752 Surveyed November the 3d Anno Domini 1822.

To Samuel Cochran Esquire
Surveyor General

SAMl RUBY
D.S.

*IN TESTIMONY that the above is a copy of the original remaining on file in the Department of Internal Affairs of Pennsylvania, made conformably to an Act of Assembly approved the 16th day of February, 1833, I have hereunto set my Hand and caused the Seal of said Department to be affixed at Harrisburg, this*

*fourth* day of *May* 1909.

Henry Houck
*Secretary of Internal Affairs.*