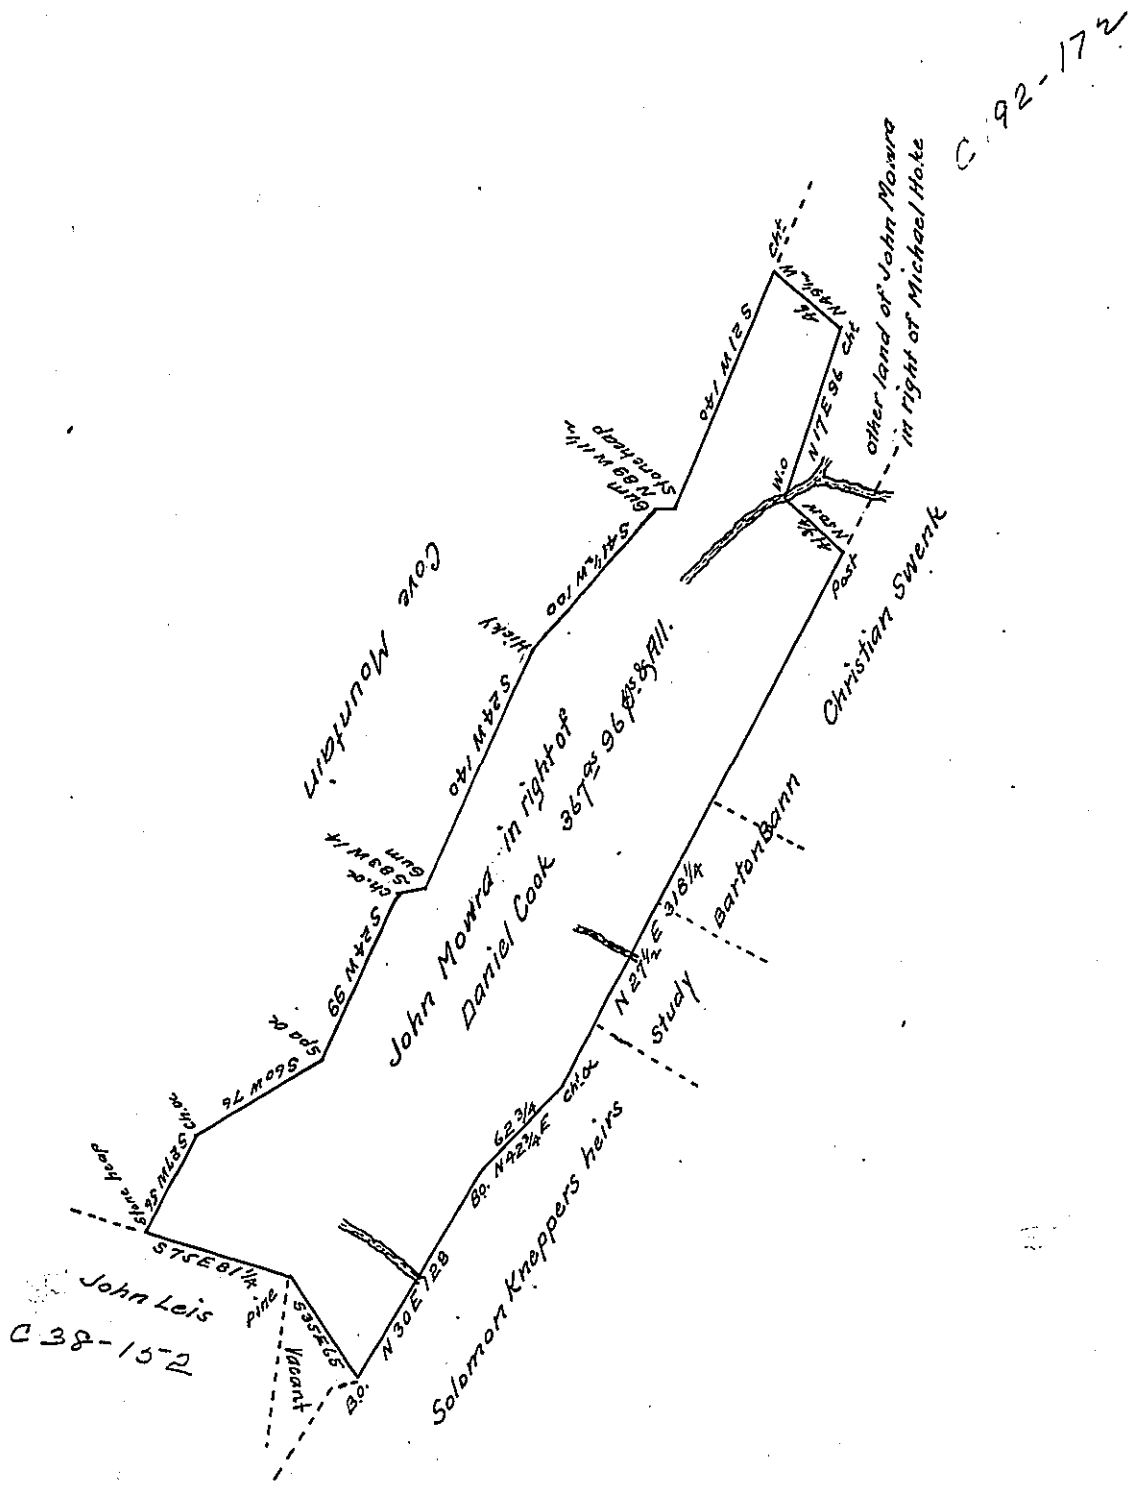

Draught of a Tract of Land situate in Warren Township Franklin County containing Three Hundred and sixty seven acres and ninety six perches and allowance of six ~~p~~ Cent for Roads Surveyed the 5th day of December 1817. in pursuance of a warrant Granted Daniel Cook for 400a bearing date the 26th day of April 1814.

Archd Fleming D.S.

N.B At the time of making the above Survey I do Certify that there was several Acres of the land Cleared and which appeared to be cultivated and a cabbin House there on in which a Family was actually residing

Archd Fleming D.S.

IN TESTIMONY that the above is a copy of the original remaining on file in the Department of Internal Affairs of Pennsylvania, made conformably to an Act of Assembly approved the 16th day of February, 1833, I have hereunto set my Hand and caused the Seal of said Department to be affixed at Harrisburg, this fifteenth *day of* July *1909.*

Henry Houck

Secretary of Internal Affairs.