FORM No. I.

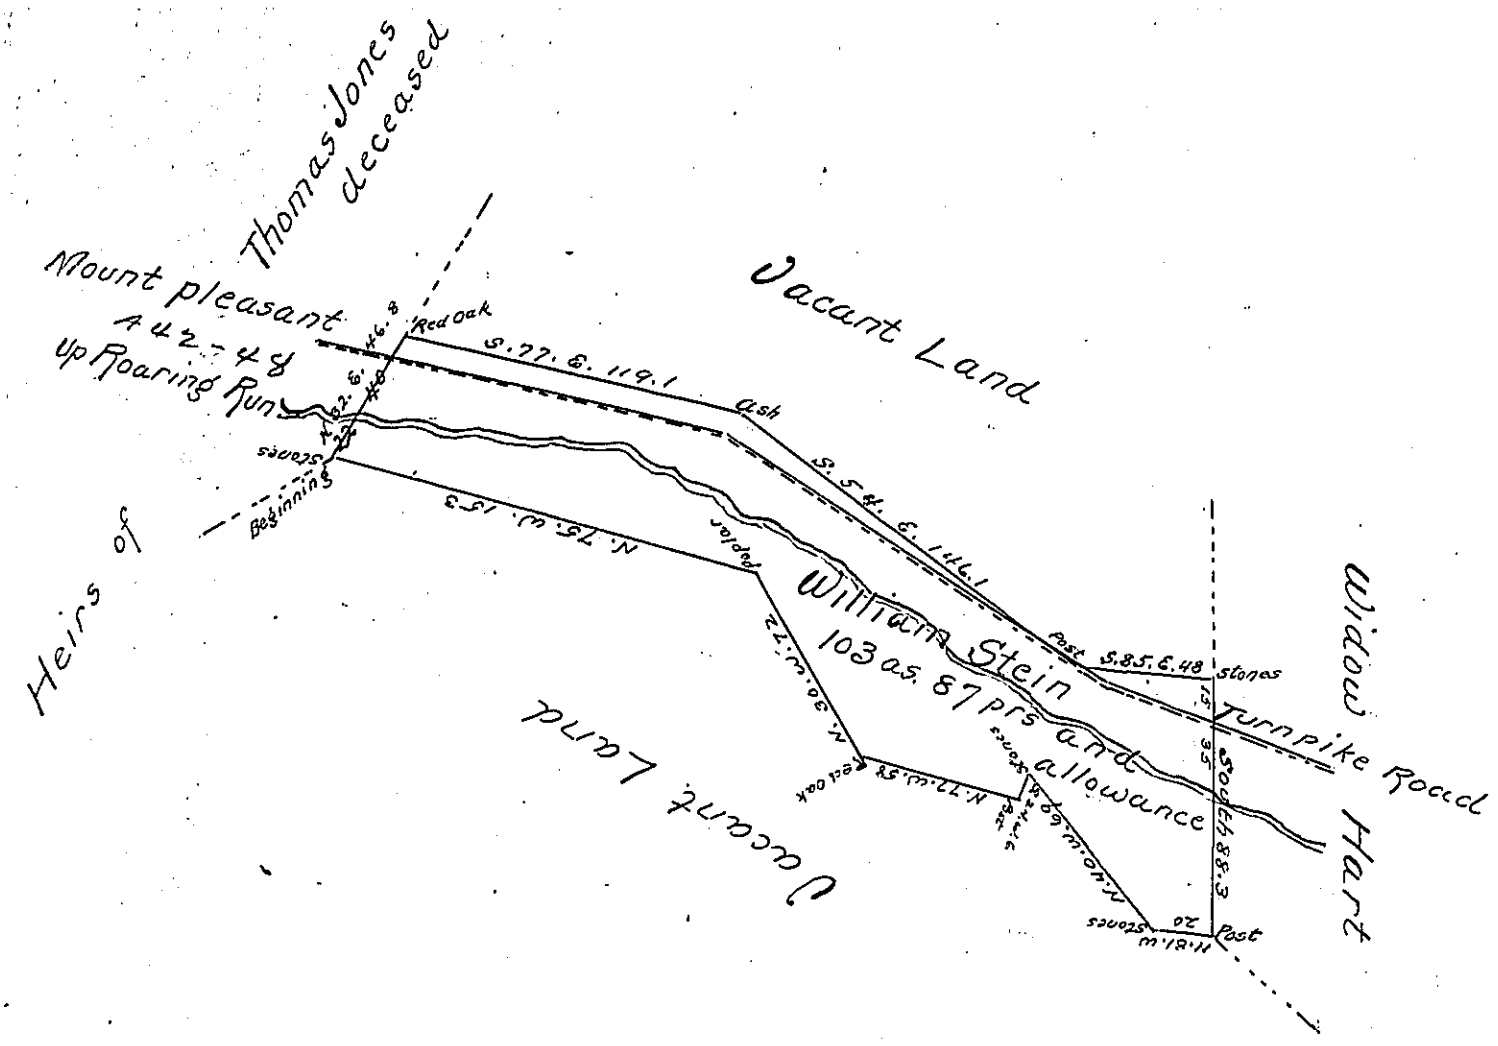

In pursuance of a Warrant granted to William Stein dated September 21st. 1821 Surveyed on the 9th day of December 1826 the above described tract of land Containing one hundred and three acres eighty seven perches and the allowance proportioned at six percent for roads &c. Situate on the Mount pleasant Turnpike road in Donegall township in the County of Westmoreland.

S. L. Carpenter D.S.

Gabriel Hiester Esquire
Surveyor General of Penna.

IN TESTIMONY that the above is a copy of the original remaining on file in the Department of Internal Affairs of Pennsylvania, made conformably to an Act of Assembly approved the 16th day of February, 1833, I have hereunto set my Hand and caused the Seal of said Department to be affixed at Harrisburg, this fourth *day of* August *1903*

George B. Rowan
Secretary of Internal Affairs.