FORM No. 1.

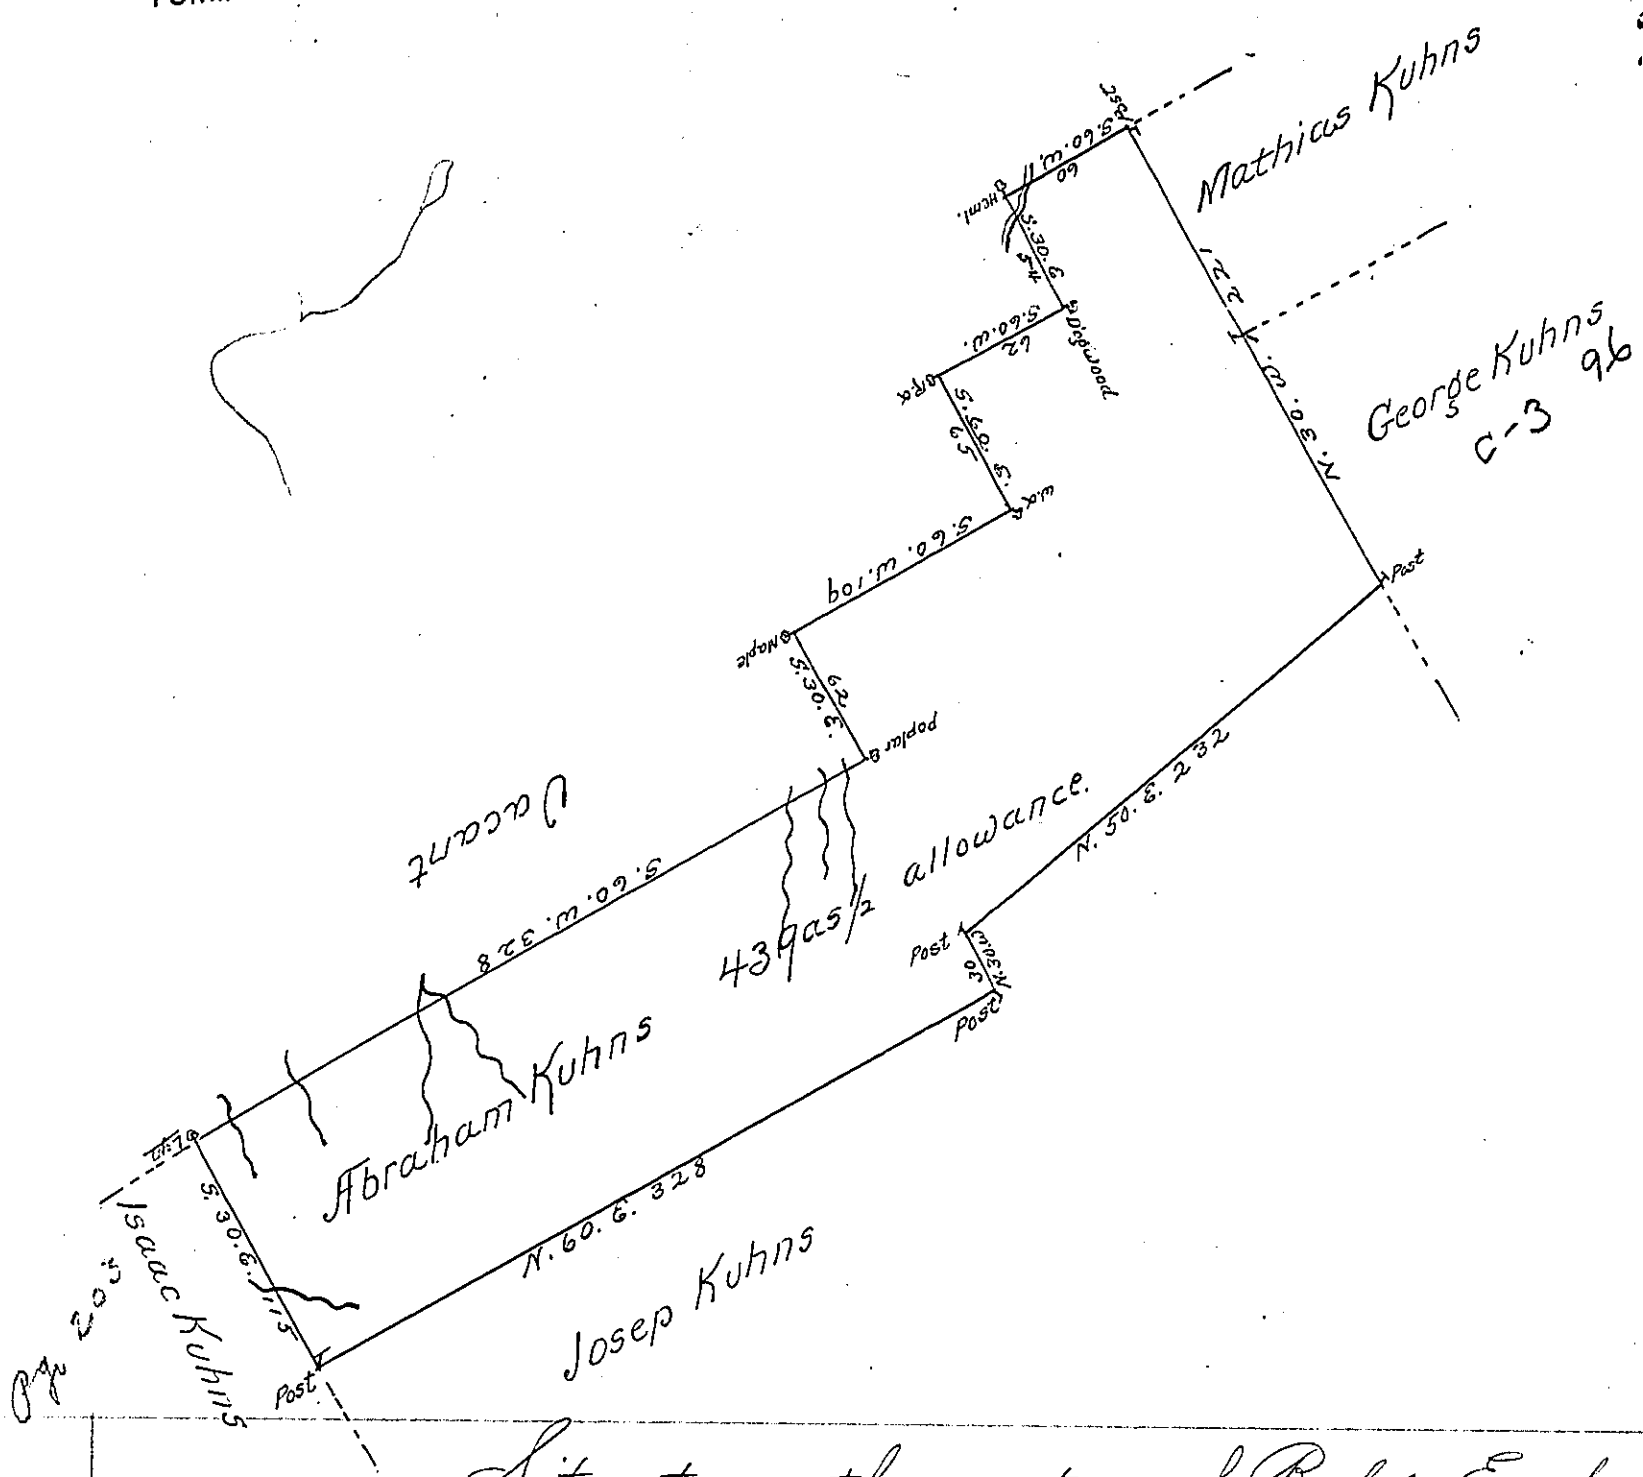
Mathias Kuhns
George Kuhns
C-3 96
N. 30. W. 222
Post
N. 50. E. 232
Post
N. 30. W.
Post
N. 60. E. 328
Josep Kuhns
Abraham Kuhns
439 as 1/2 allowance.
S. 60. W. 328
Locust
Poplar
S. 30. E. 229
Maple
S. 60. W. 104
Wal.
S. 30. E. 25
Pex
S. 60. W. 62
Dogwood
S. 30. E. 54
S. 60. W. 11
Hemk.
S. 60. W.
Post
Isaac Kuhns
S. 30. E. 115
Post
pg 203

Situate on the waters of Bald Eagle Creek in Bald Eagle Township Mifflin County Surveyd on the 8 Day of September 1794 for Abraham Kuhns by Virtue of his Warrant bearing date on the 24 Day of December 1794: Containing four hundred thirty nine acres 1/2 and the usual allowance. Taken from the field notes of Joseph J. Wallis then Deputy Surveyor

Danl. Smith DS.

To Daniel Brodhead Esqr.
Surveyor General

IN TESTIMONY that the above is a copy of the original remaining on file in the Department of Internal Affairs of Pennsylvania, made conformably to an Act of Assembly approved the 16th day of February, 1833, I have hereunto set my Hand and caused the Seal of said Department to be affixed at Harrisburg, this fourth *day of* August *1903*

Isaac B. Brown
Secretary of Internal Affairs.