FORM No. 1.

60

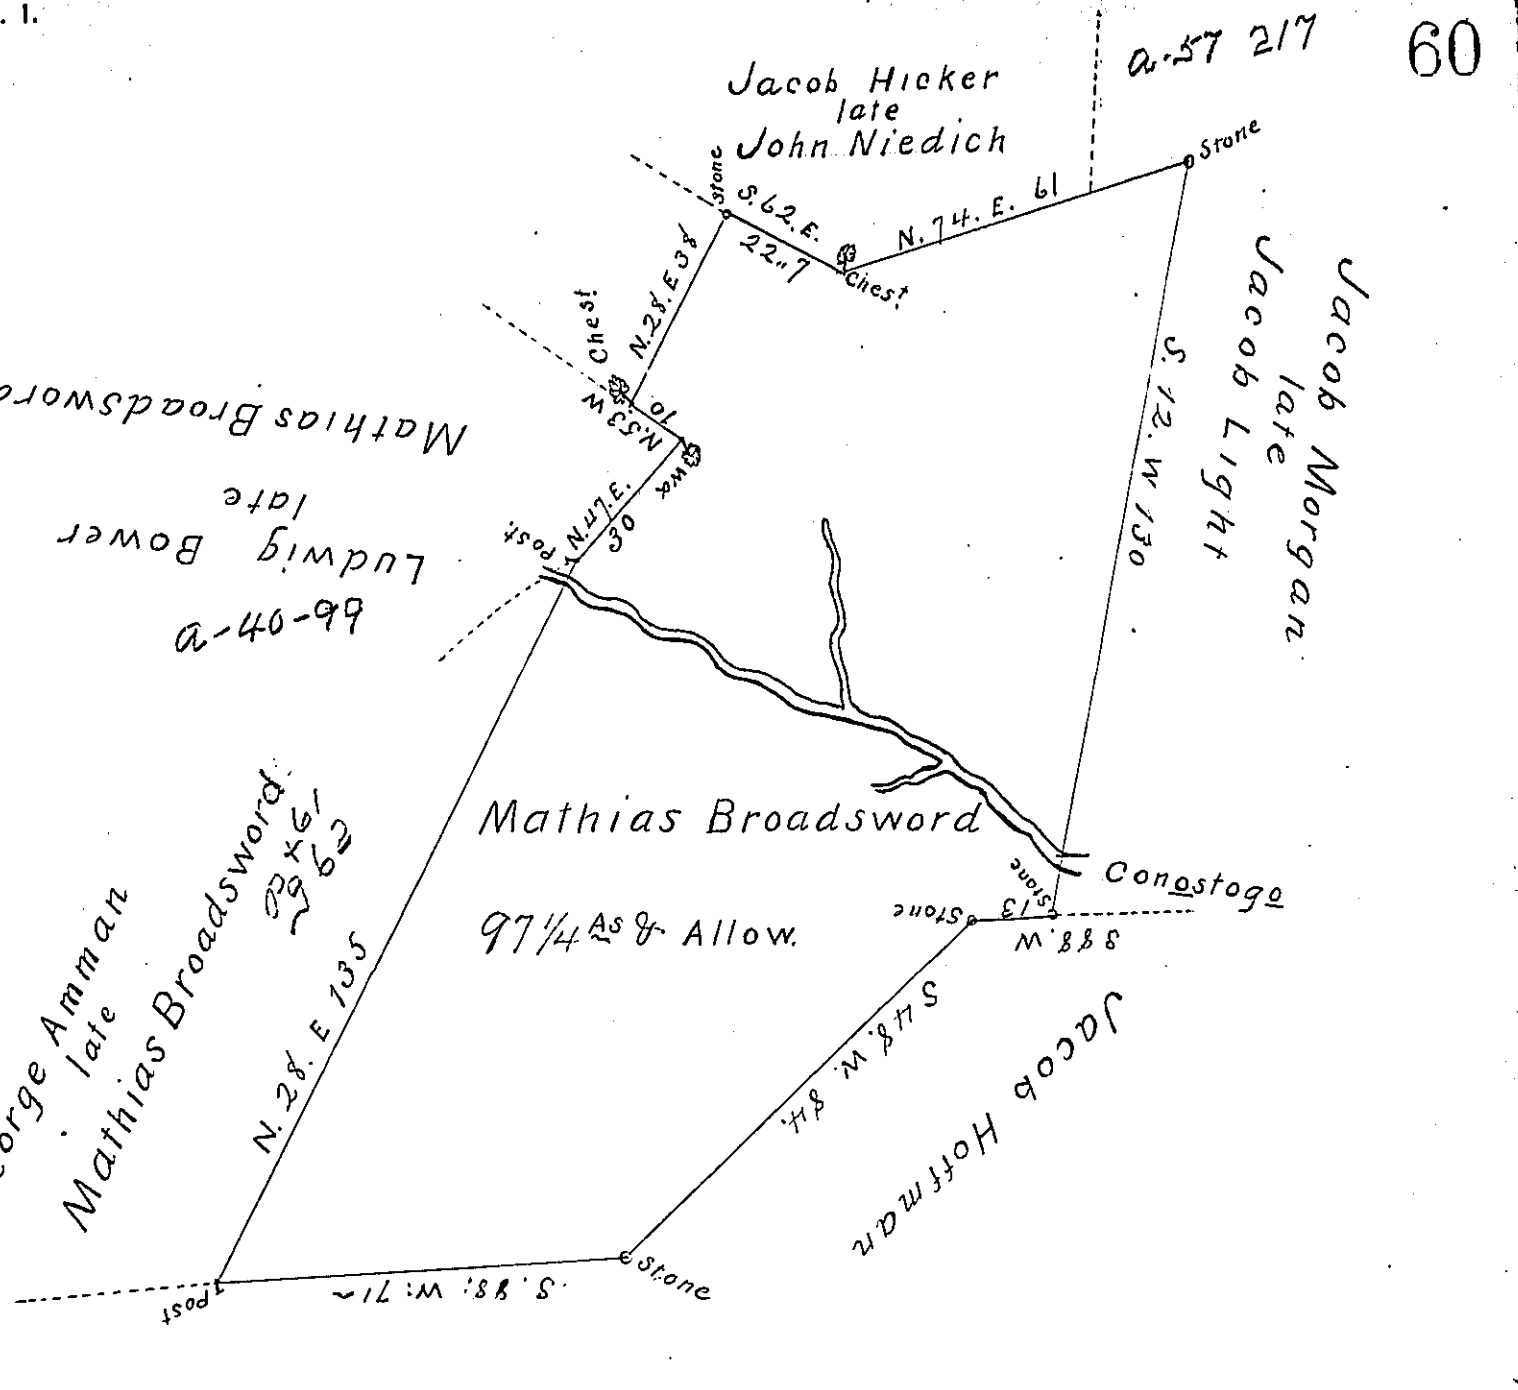

Situate in Brecknock Township, Berks County Containing Ninety seven Acres and one quarter of an Acre & the allowance of six per Cent for Roads &c surveyed to Mathias Broadsword in pursuance of an application No. 3352. bearing date the first day of June 1768.

Pr. John N. Hymeman D.S.

To Richd. T. Leech Esqr.
Surr. Genl., Penna

33 1/4 130 1/2

IN TESTIMONY that the above is a copy of the original remaining on file in the Department of Internal Affairs of Pennsylvania, made conformably to an Act of Assembly approved the 16th day of February, 1833, I have hereunto set my Hand and caused the Seal of said Department to be affixed at Harrisburg, this fourth day of August 1903.

Isaac B. Brown
Secretary of Internal Affairs.