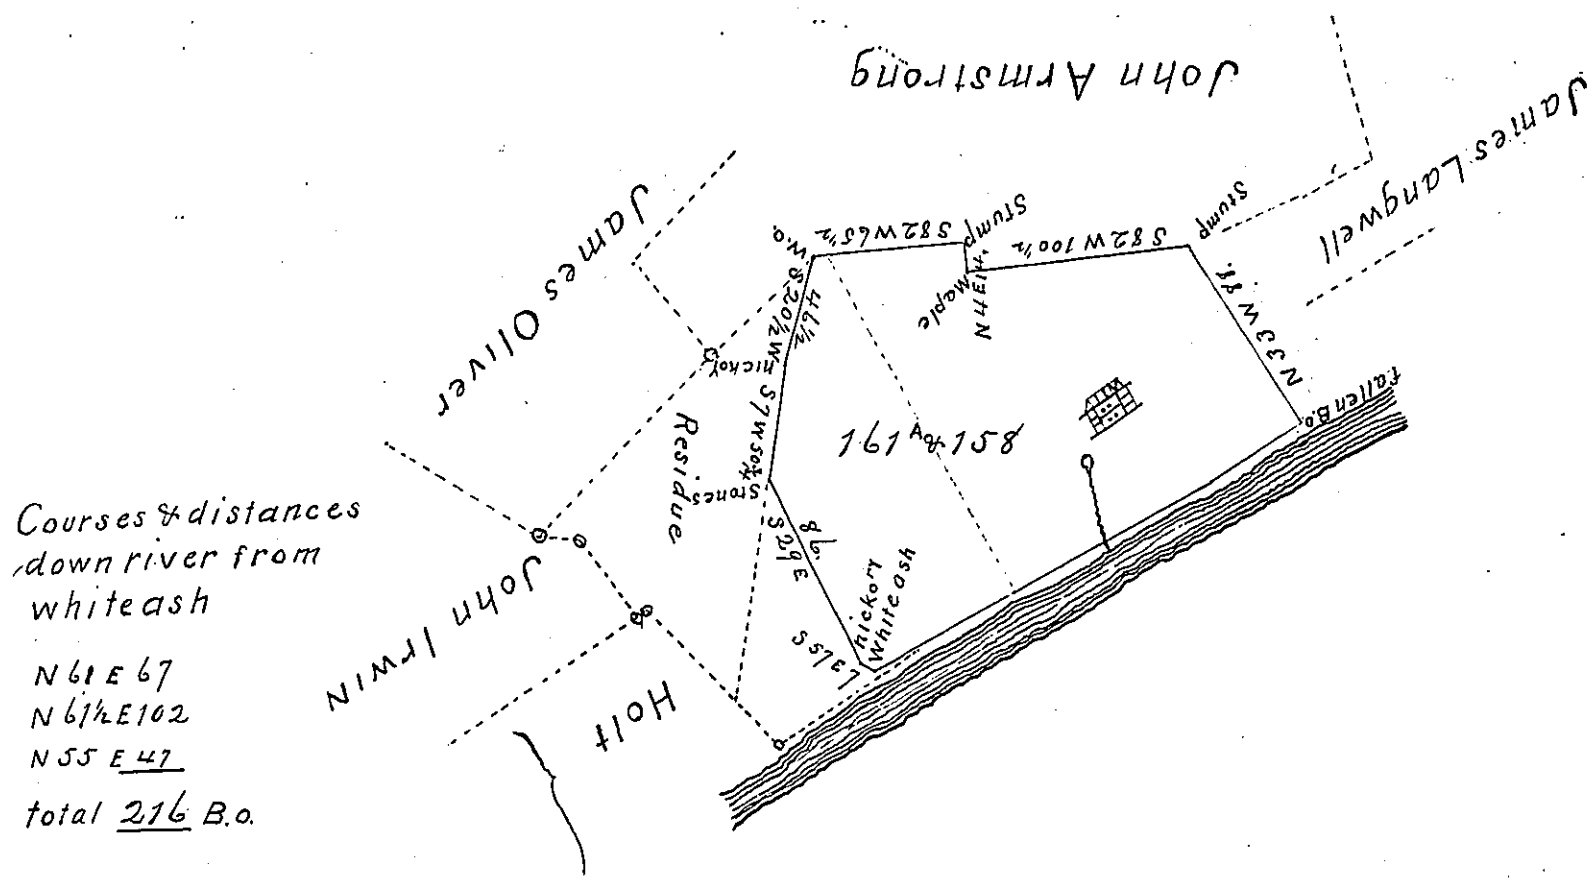

Draught of one hundred and sixty one acres and one hundred and fifty eight perches of land with six per Cent for roads situate in Derry township in Mifflin county which is part of a tract of land surveyed in pursuance of an Order to Stephen Jordon dated 2nd August 1766 No 672 said to contain 226 a & 61 perches divided 24th & 28th April 1812.

Note A Return of that part of the above drft to the Eastward of the dotted line was forwarded this morning and now again with an addition at the instance of the parties all the lines being marked on the ground

To Andrew Porter Esquire Surveyor General of Pennsylvania } Michael M Monahon DS 2nd May 1812.

IN TESTIMONY that the above is a copy of the original remaining on file in the Department of Internal Affairs of Pennsylvania, made conformably to an Act of Assembly approved the 16th day of February, 1833, I have hereunto set my Hand and caused the Seal of said Department to be affixed at Harrisburg, this Fourth *day of* August *1903.*

George B. Brown
Secretary of Internal Affairs.