FORM No. I.

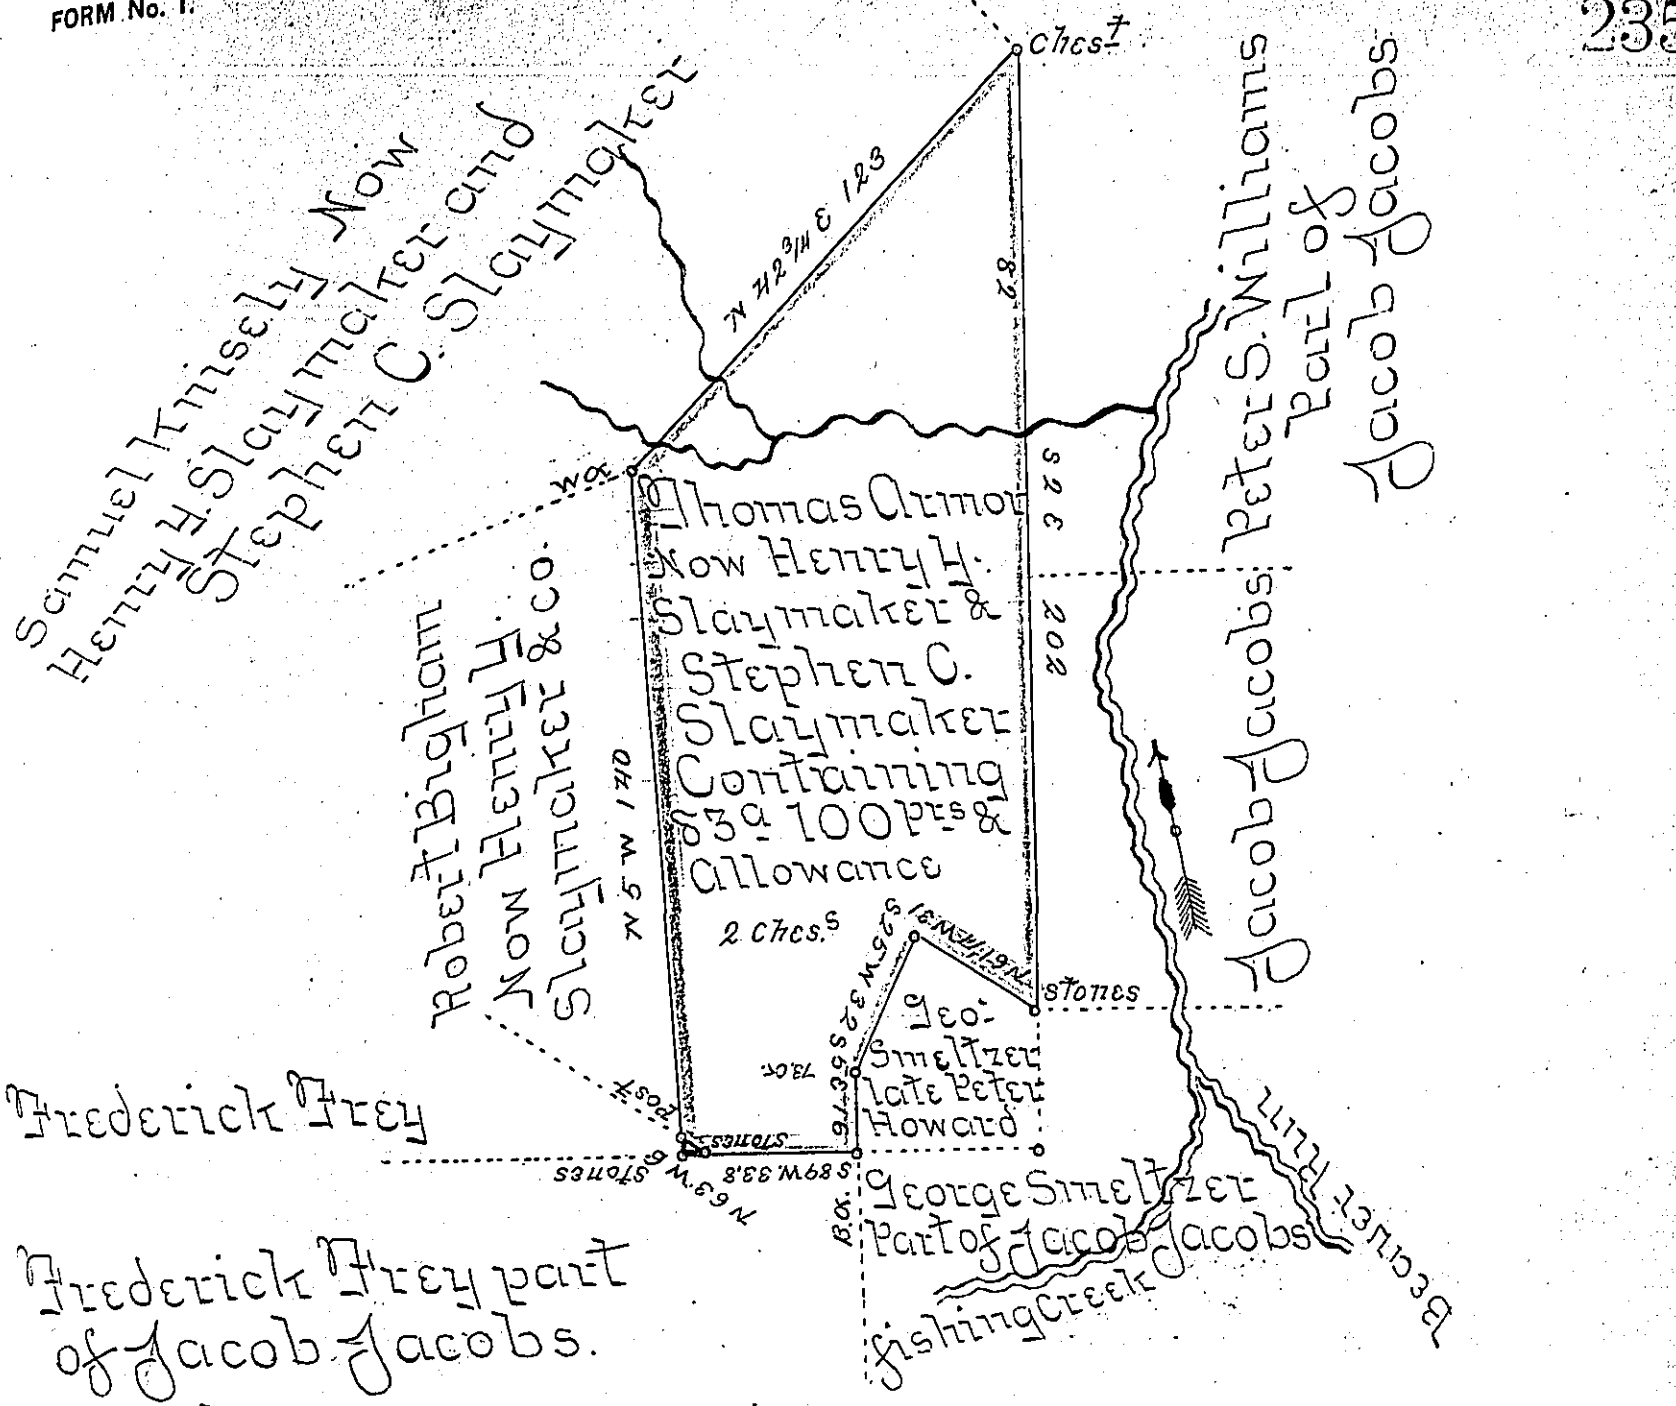

A Draught of a Piece of Land Situate in Windsor Township in the County of York. Containing as above set forth 83a 100prs and Allowance &c Which is part of a larger tract which was said to Contain only 44a 134prs &c. Originally Surveyed by John Forsy the late DS in Pursuance of a Warrant Granted to Thomas Armor. Dated the 7th day of March A.D 1776. for 40a the part within the red lines is the remaining part of the whole tract belonging to Fredrick Frey and now Resurveyed the above on the 21st day of September A.D. 1832 at the request of Henry H. Slaymaker and Stephen C. Slaymaker. The present Owners. and they Requested me to make Return of the same &c

Jacob Spangler Esq. per John Becker DS.
Surveyor General

IN TESTIMONY that the above is a copy of the original remaining on file in the Department of Internal Affairs of Pennsylvania, made conformably to an Act of Assembly approved the 16th day of February, 1833, I have hereunto set my Hand and caused the Seal of said Department to be affixed at Harrisburg,

this first *day of* September *1903.*

Isaac B. Brown

Secretary of Internal Affairs.