FORM No. I.

242

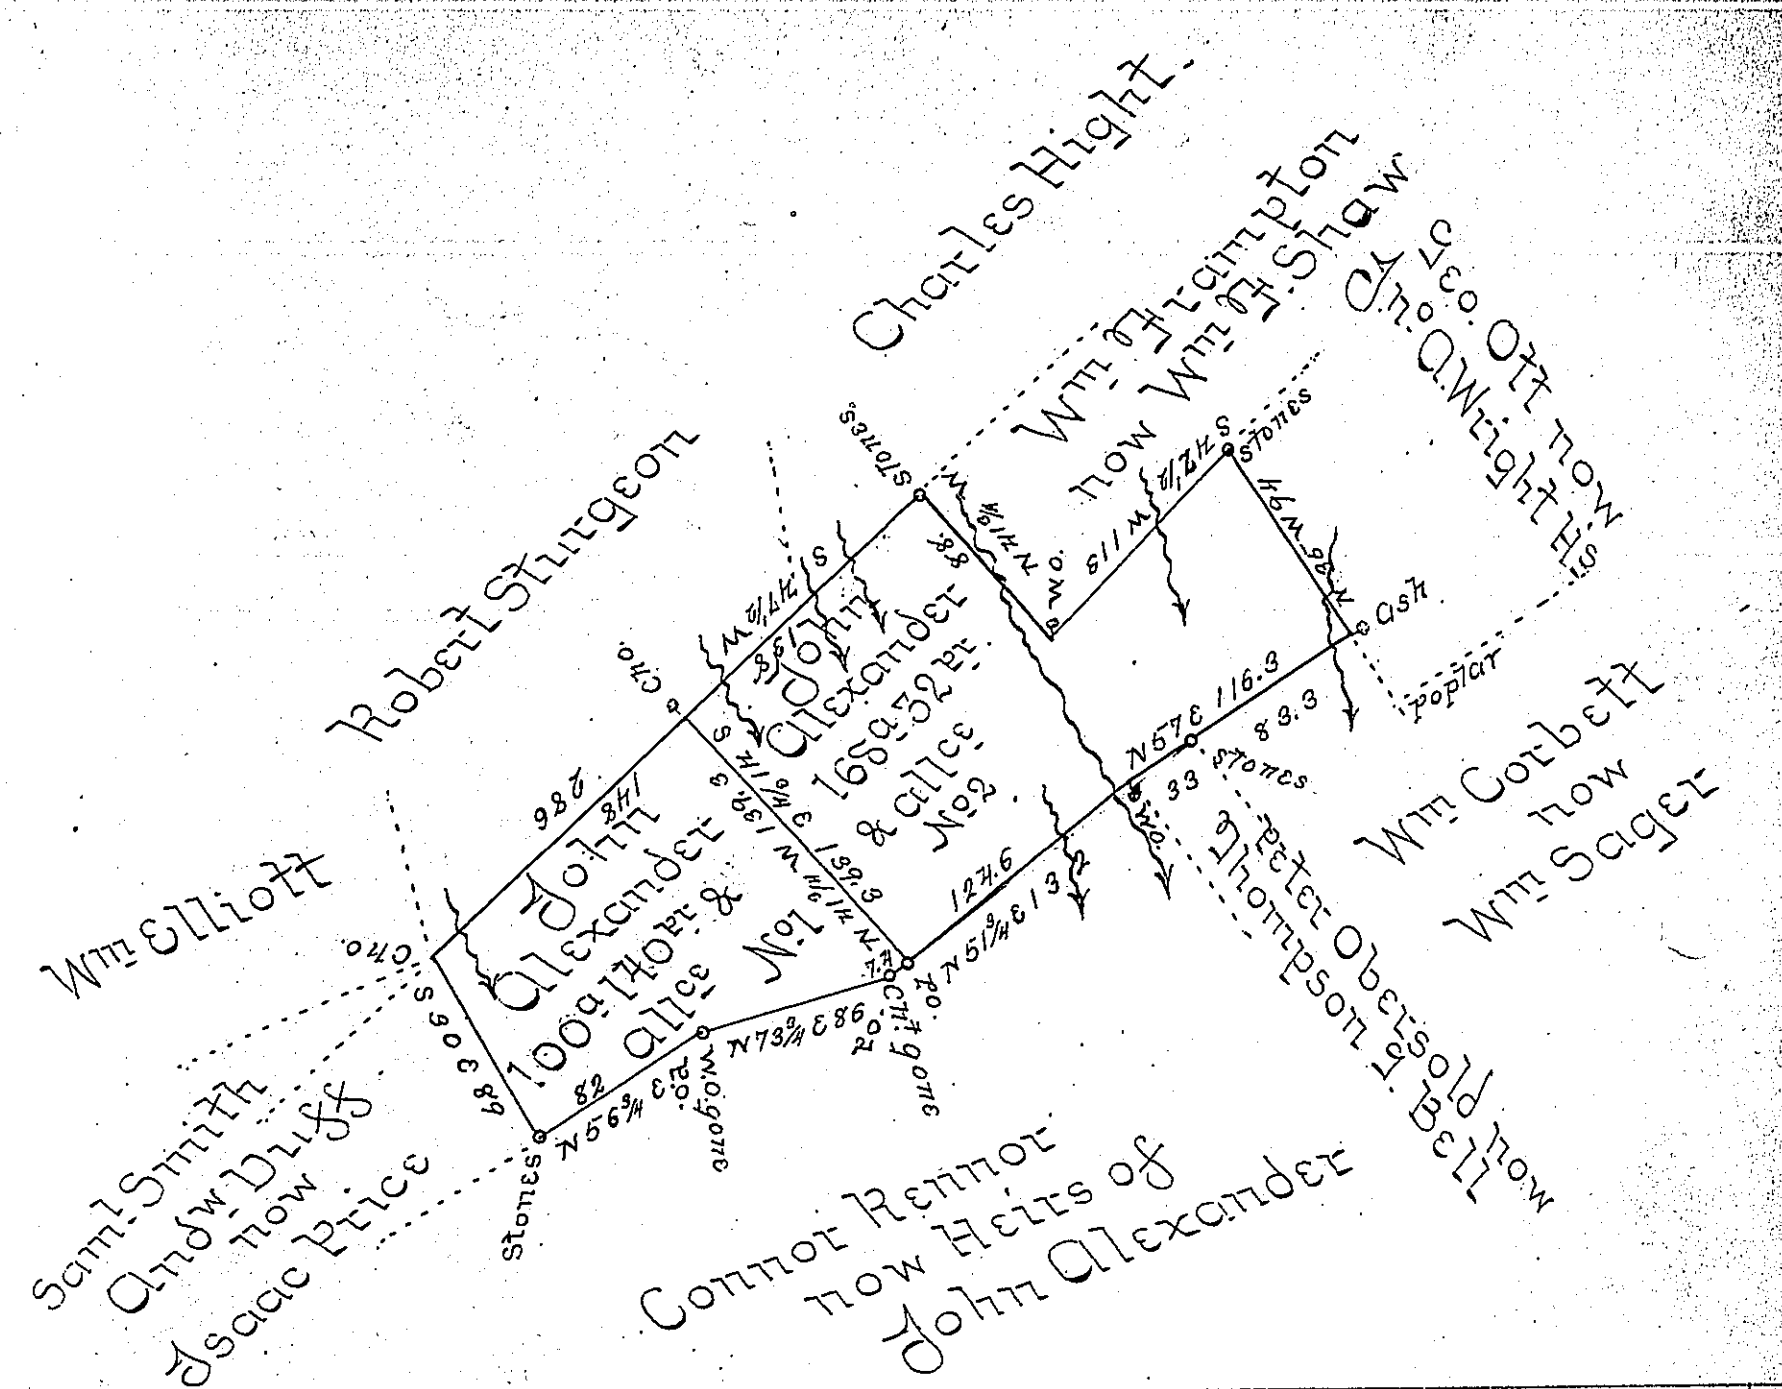

A Draught of 268a 12 Perches of land with allowance of 6 per Cent for Roads &c Situate in Berry Township Mifflin County Penna being two Tracts of land Surveyed Sept 21st 1855 in pursuance of two Warrants to John Alexander No 1 for 100a Dated Sept 15th 1808 and No 2 for 150 acres dated March 18th 1811. Connected & recalculated Oct 1st 1855 for Samuel Alexander and John Alexander Surviving two of the Heirs of John Alexander Decd who desire to obtain a patent for it.

John Swartzell C.S.

To J. Porter Brawley Esq.
Surveyor General of Penna

IN TESTIMONY that the above is a copy of the original remaining on file in the Department of Internal Affairs of Pennsylvania, made conformably to an Act of Assembly approved the 16th day of February, 1833, I have hereunto set my Hand and caused the Seal of said Department to be affixed at Harrisburg, this Sixth *day of* October *1903.*

Isaac B. Brown
Secretary of Internal Affairs.