FORM No. I.

291

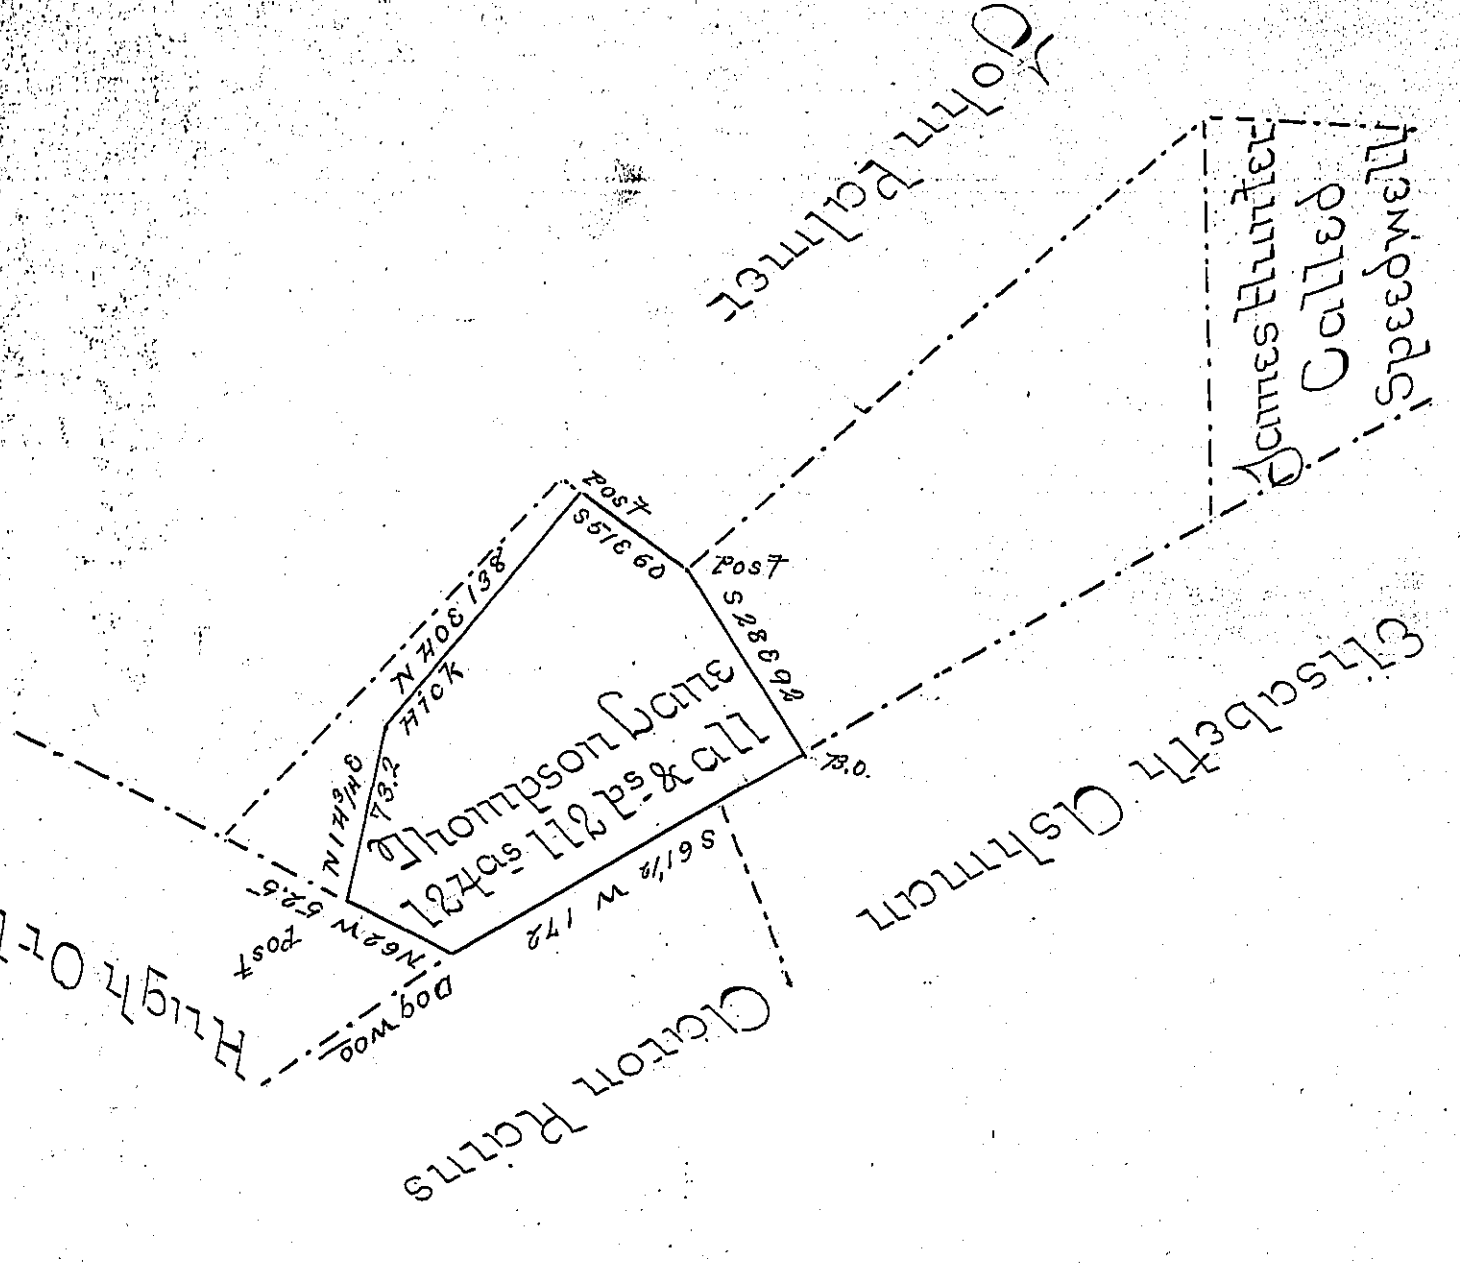

A draft of a part of a tract of land situated in Springfield Township Huntington County containing one hundred twenty four acres one hundred and twelve perches and allowance Surveyed in pursuance of a Warrant granted to Sarah Clshman Aug 17th 1789

The above tract was divided of the Original Survey May 23d 1825 and was again Surveyed Feb 3d 1864 by Kenzie S. Green Esq Whoses Survey is examined and approved Feb. 16th 1864

J. A. Pollock C.S.

To Hon. James P Barr
Surveyor General

IN TESTIMONY that the above is a copy of the original remaining on file in the Department of Internal Affairs of Pennsylvania, made conformably to an Act of Assembly approved the 16th day of February, 1833, I have hereunto set my Hand and caused the Seal of said Department to be affixed at Harrisburg,

this sixth *day of* October *1903.*

Isaac S. Rivers

Secretary of Internal Affairs.