FORM No. 1.

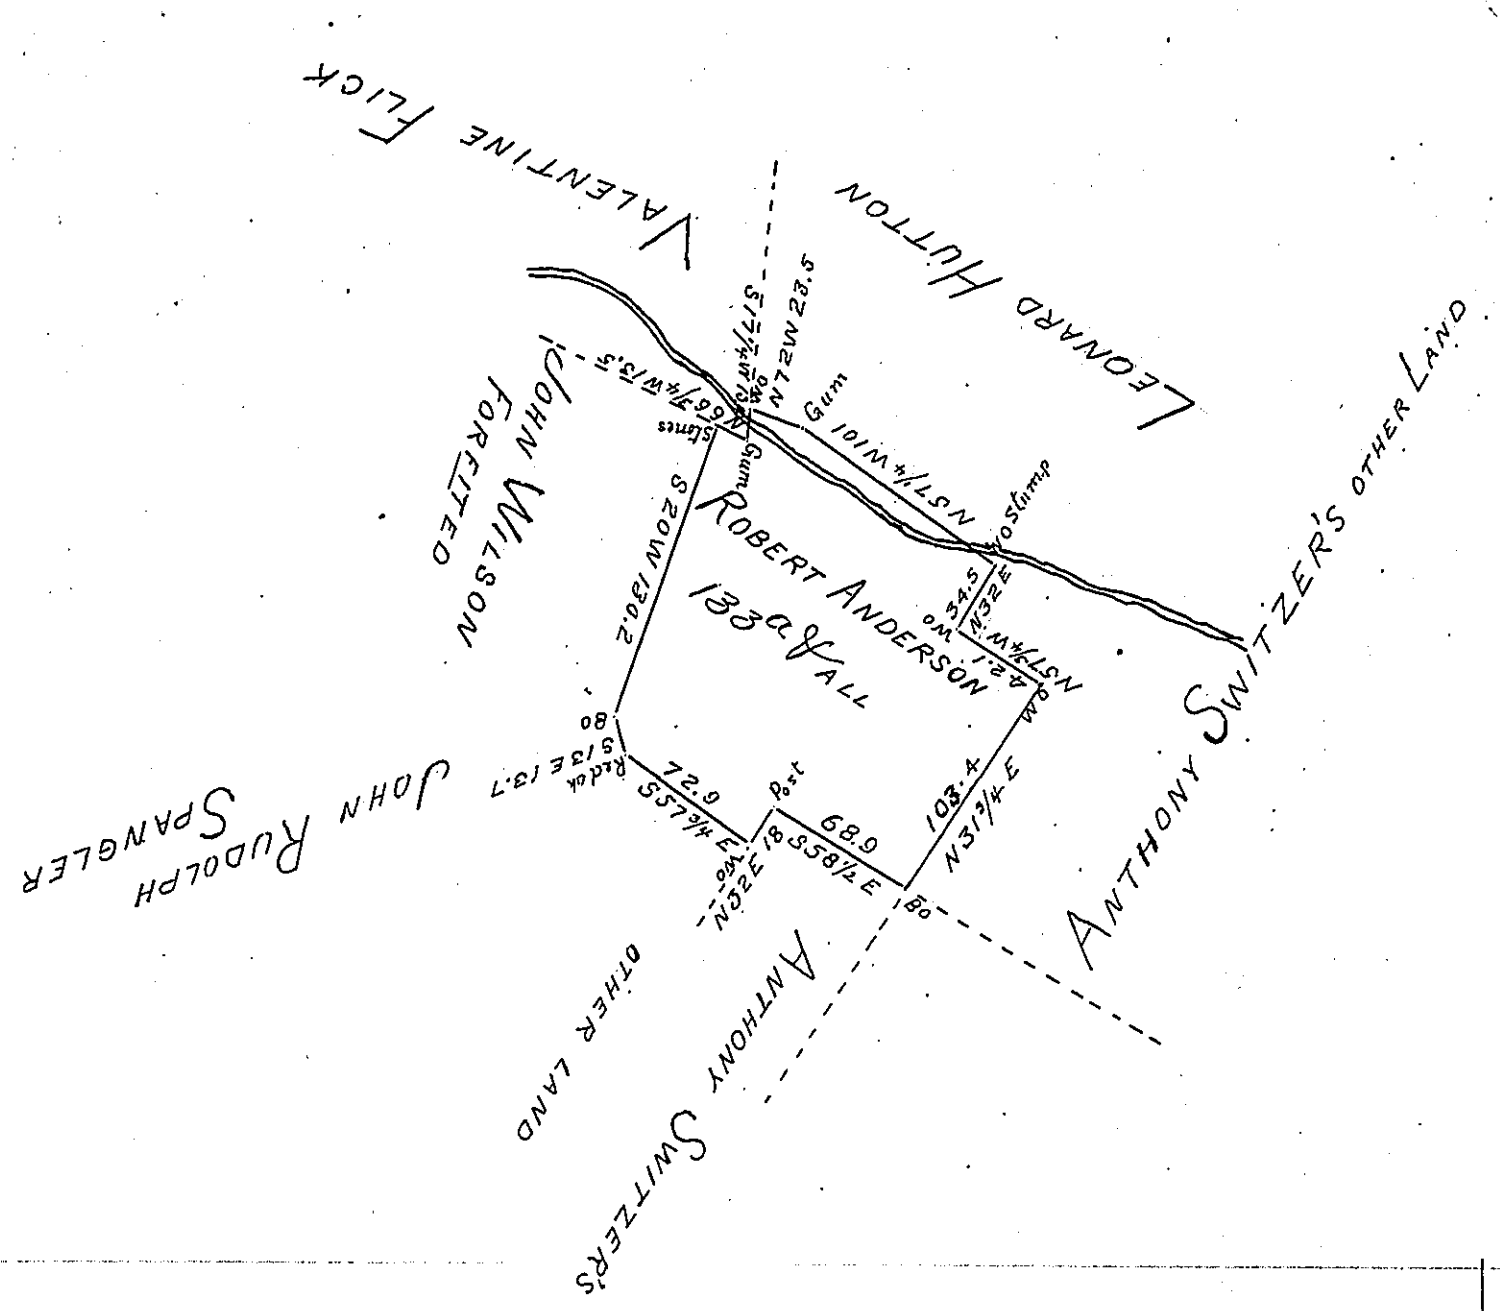

Situate in Tyrone & Huntingdon Townships York County and surveyed In pursuance of a Warrant for 50a Granted to Robert Anderson of Lancaster County dated 19th Octr 1747 And resurveyed by the old lines the 10th day of May 1791 — for Anthony Switzer

By Moses M'Clean Dy Sr

To Daniel Brodhead Esqr
Surveyor General

NB This had been surveyed by William Buchanan Dy for Mr Cookson but not returned as I am Informed

Mr M'Clean

IN TESTIMONY that the above is a copy of the original remaining on file in the Department of Internal Affairs of Pennsylvania, made conformably to an Act of Assembly approved the 16th day of February, 1833, I have hereunto set my Hand and caused the Seal of said Department to be affixed at Harrisburg, this seventeenth *day of* August *1903.*

Isaac B. Brown
Secretary of Internal Affairs.