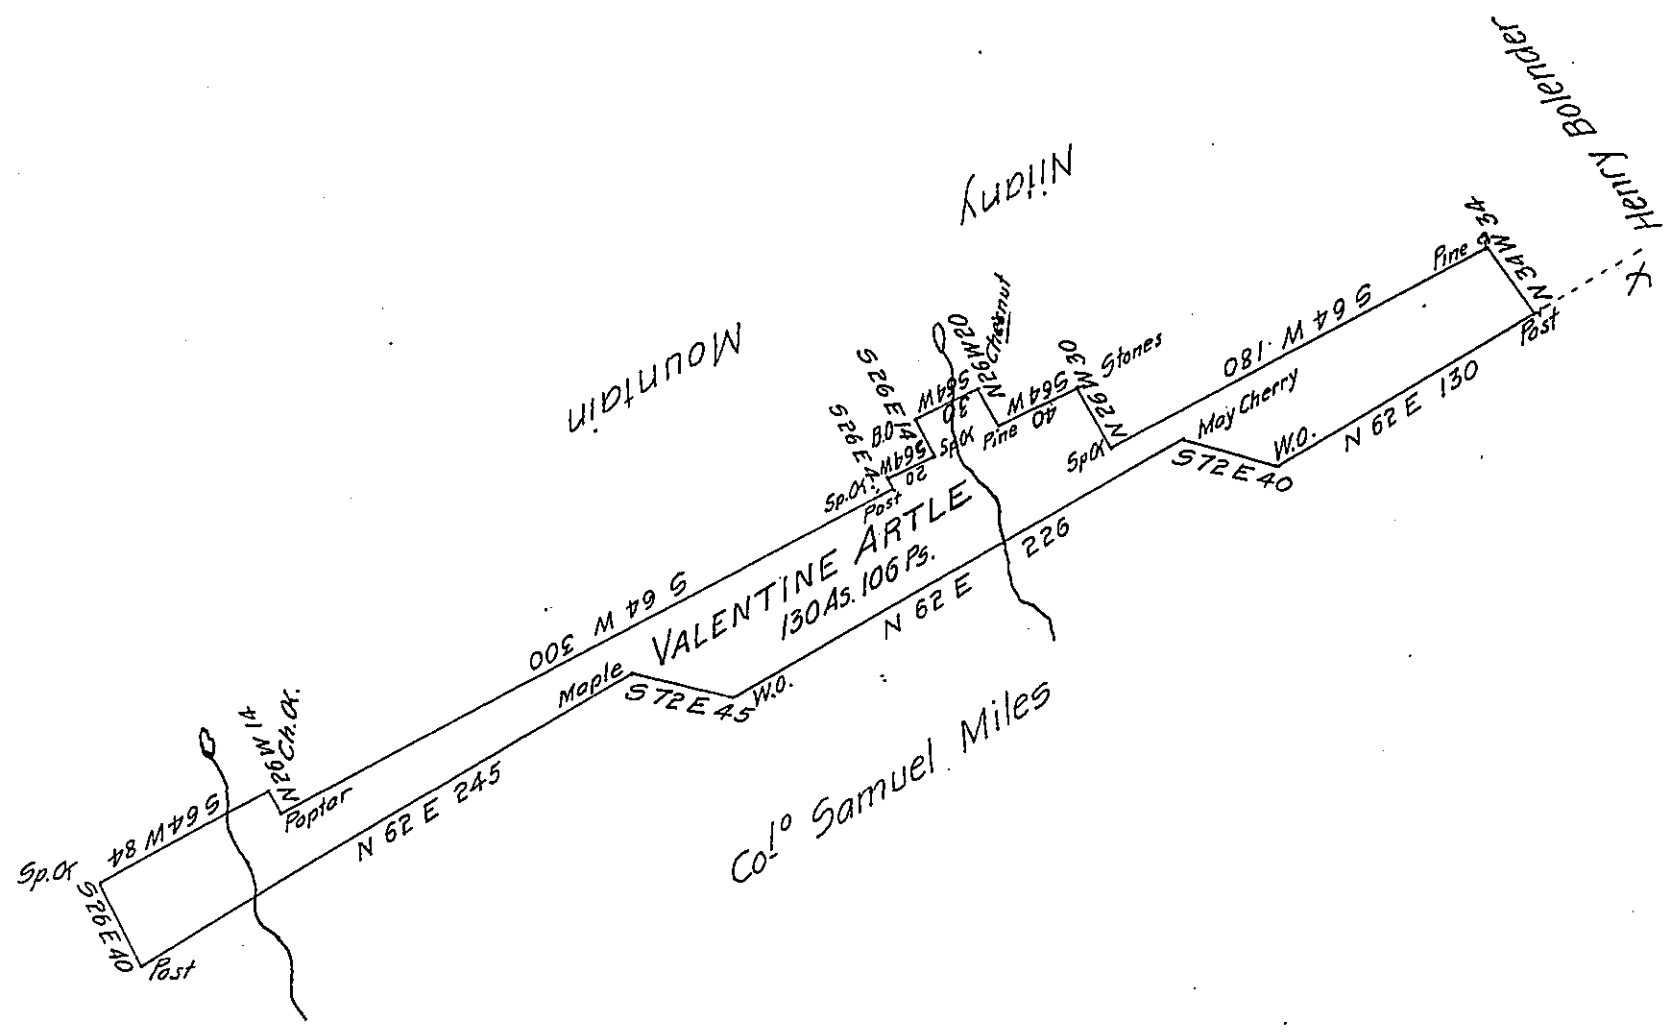

A Draught of a Tract of land Situate in Brush Valley Hains Township in the County of Northumberland Surveyed the 6th day of June 1793 for Valentine Artley in pursuance of his Warrant bearing date the 17th day of October 1791 Containing One hundred & thirty acres & 106 Prs. & allowance &c.

Pr. Fredk. Evans. D.S.

To Daniel Brodhead. Esquire
Surveyor General of Pennsylvania

IN TESTIMONY that the above is a copy of the original remaining on file in the Department of Internal Affairs of Pennsylvania, made conformably to an Act of Assembly approved the 16th day of February, 1833, I have hereunto set my Hand and caused the Seal of said Department to be affixed at Harrisburg,

this twenty eighth day of September 1903.

Isaac B. Brown

Secretary of Internal Affairs.