FORM No. I.

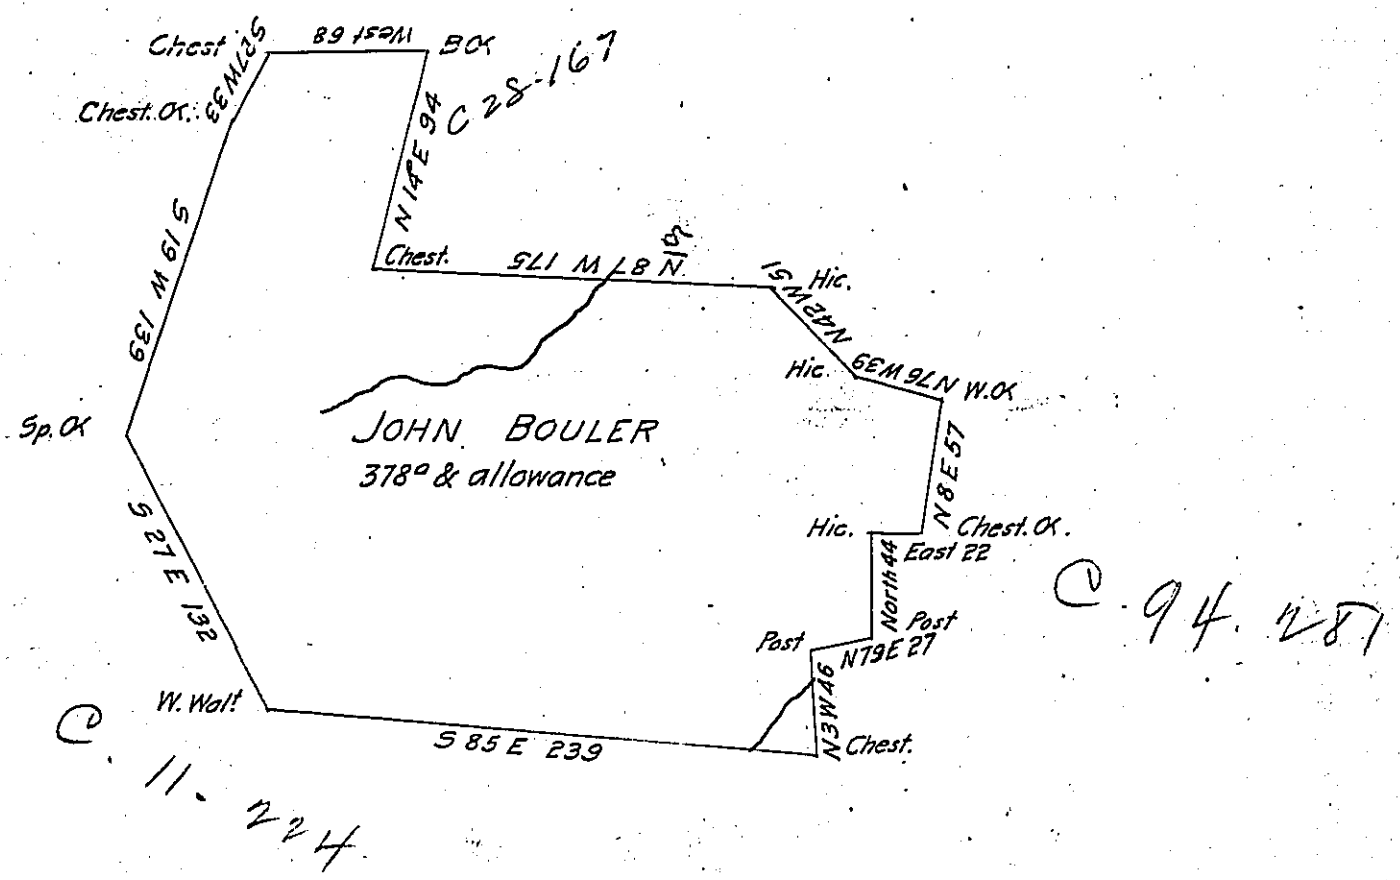

Survey'd to John Bouler on the 3d day of August 1785 the above described Tract of three hundred & seventy eight acres & allowance of six Pr Cent Situate on the waters of Black Lick & Conemagh Including his Improvement & adjoining the claims of George Farmer, Daniel Mc Clintock & William Braken in the County of Westmorland By Warrant of the 18th day of March 1785.

Joshua Elder, D.S.

John Lukens Esqr S. Genl

IN TESTIMONY that the above is a copy of the original remaining on file in the Department of Internal Affairs of Pennsylvania, made conformably to an Act of Assembly approved the 16th day of February, 1833, I have hereunto set my Hand and caused the Seal of said Department to be affixed at Harrisburg,

this twelfth day of October 1903.

Isaac B. Brown

Secretary of Internal Affairs.