FORM No. I.

136

D-21-35

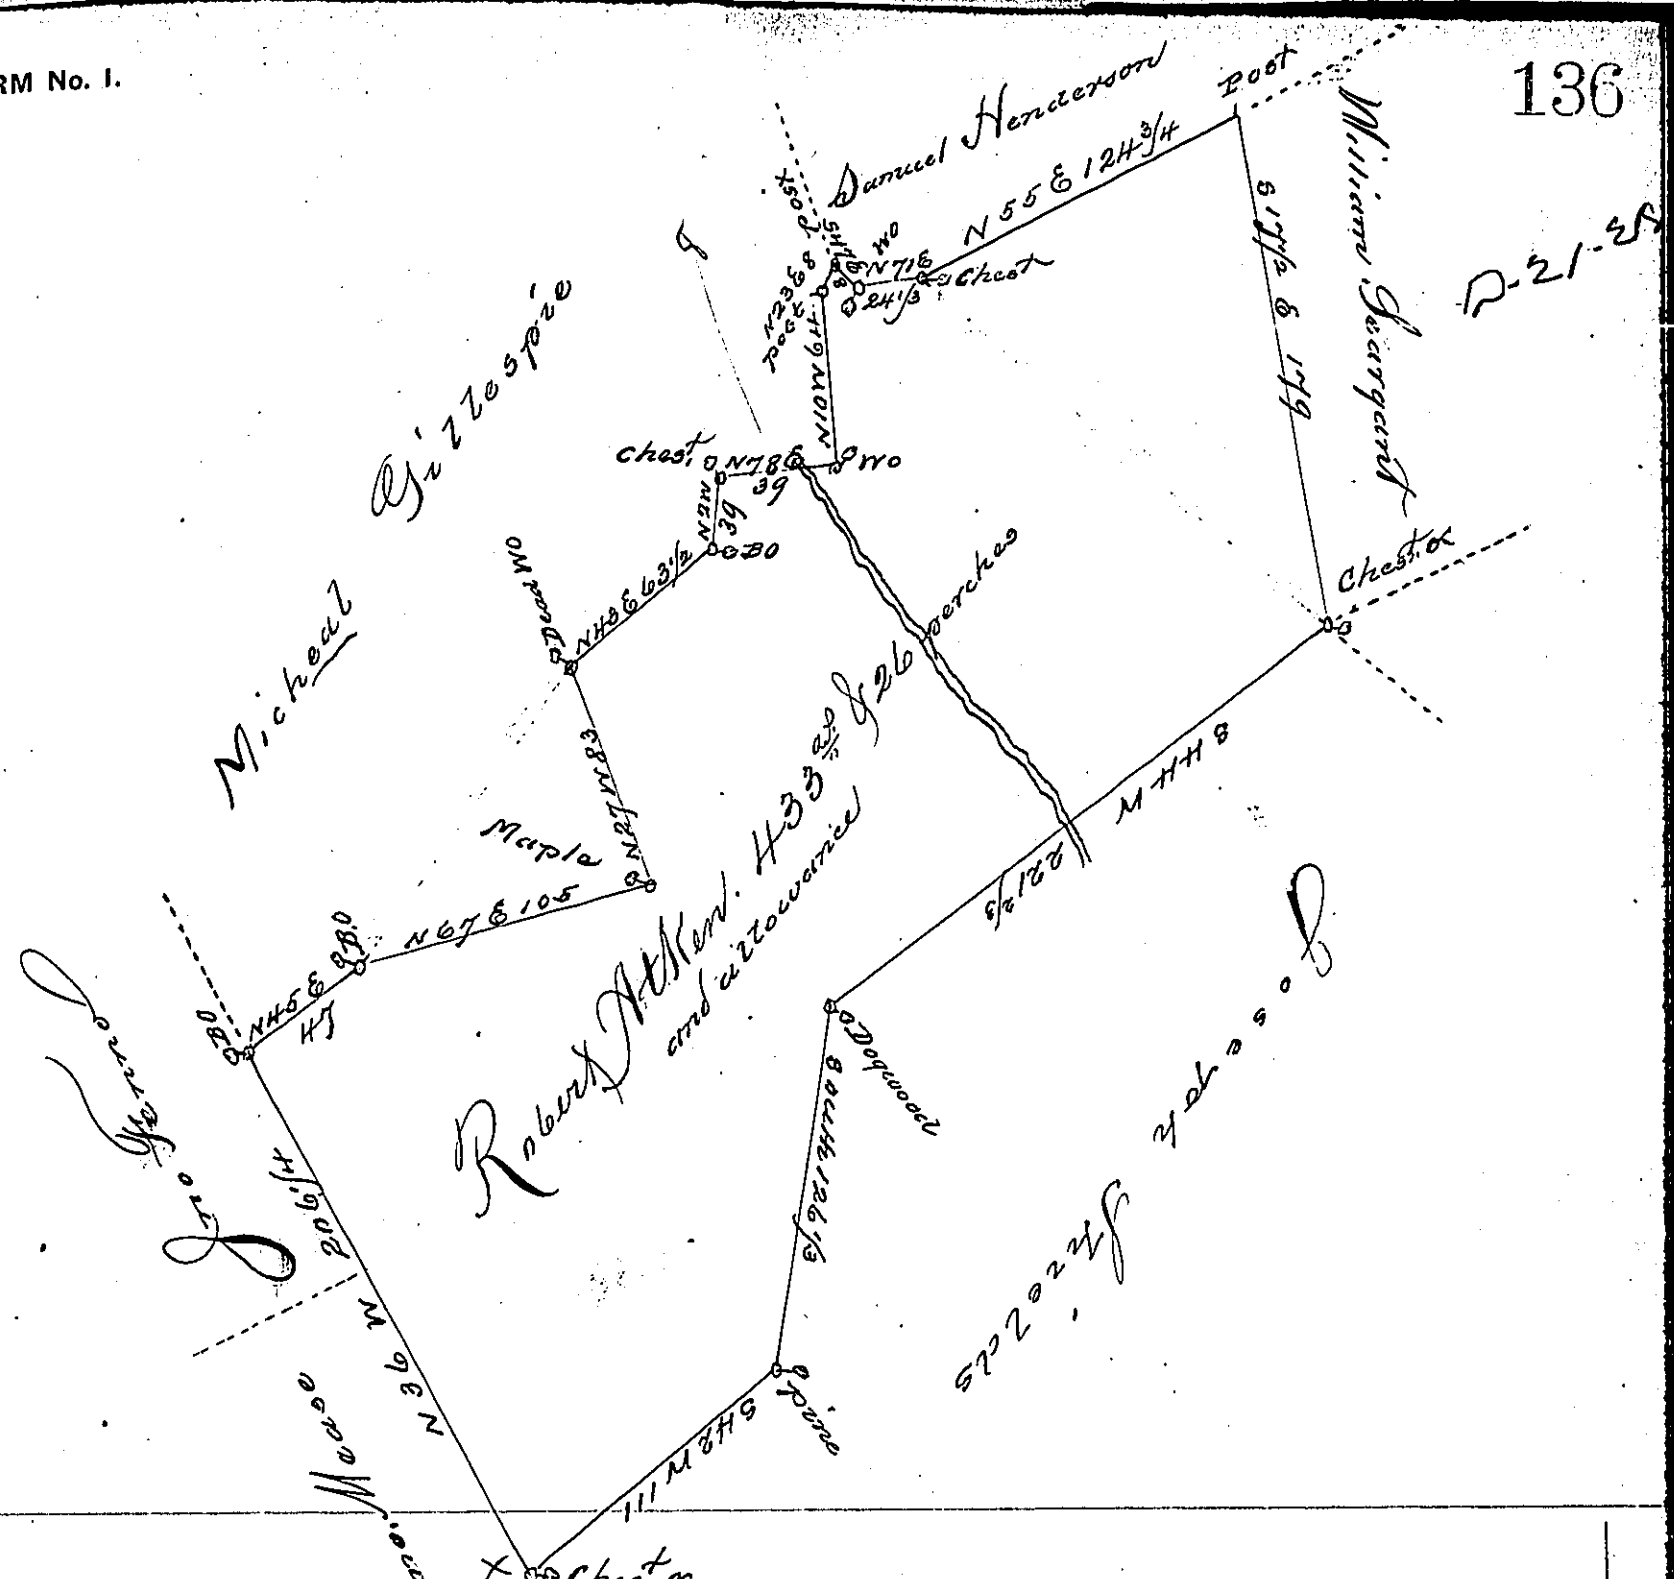

The Draught of a Tract of Land Situate in Tyrone Township Cumberland County, Containing four Hundred and thirty Three acres & 26 perches and allowance of six pr. Cent. for Roads &c. Surveyed June 14th 1794 in pursuance of a warrant granted to Robert Aitken. Dated January second 1794.

P. Sam. Lyon D. S.

To Daniel Brodhead Esquire
Surveyor General of Pennsylvania

IN TESTIMONY that the above is a copy of the original remaining on file in the Department of Internal Affairs of Pennsylvania, made conformably to an Act of Assembly approved the 16th day of February, 1833, I have hereunto set my Hand and caused the Seal of said Department to be affixed at Harrisburg, this Sixth day of October, 1903.

Isaac B. Brown
Secretary of Internal Affairs.