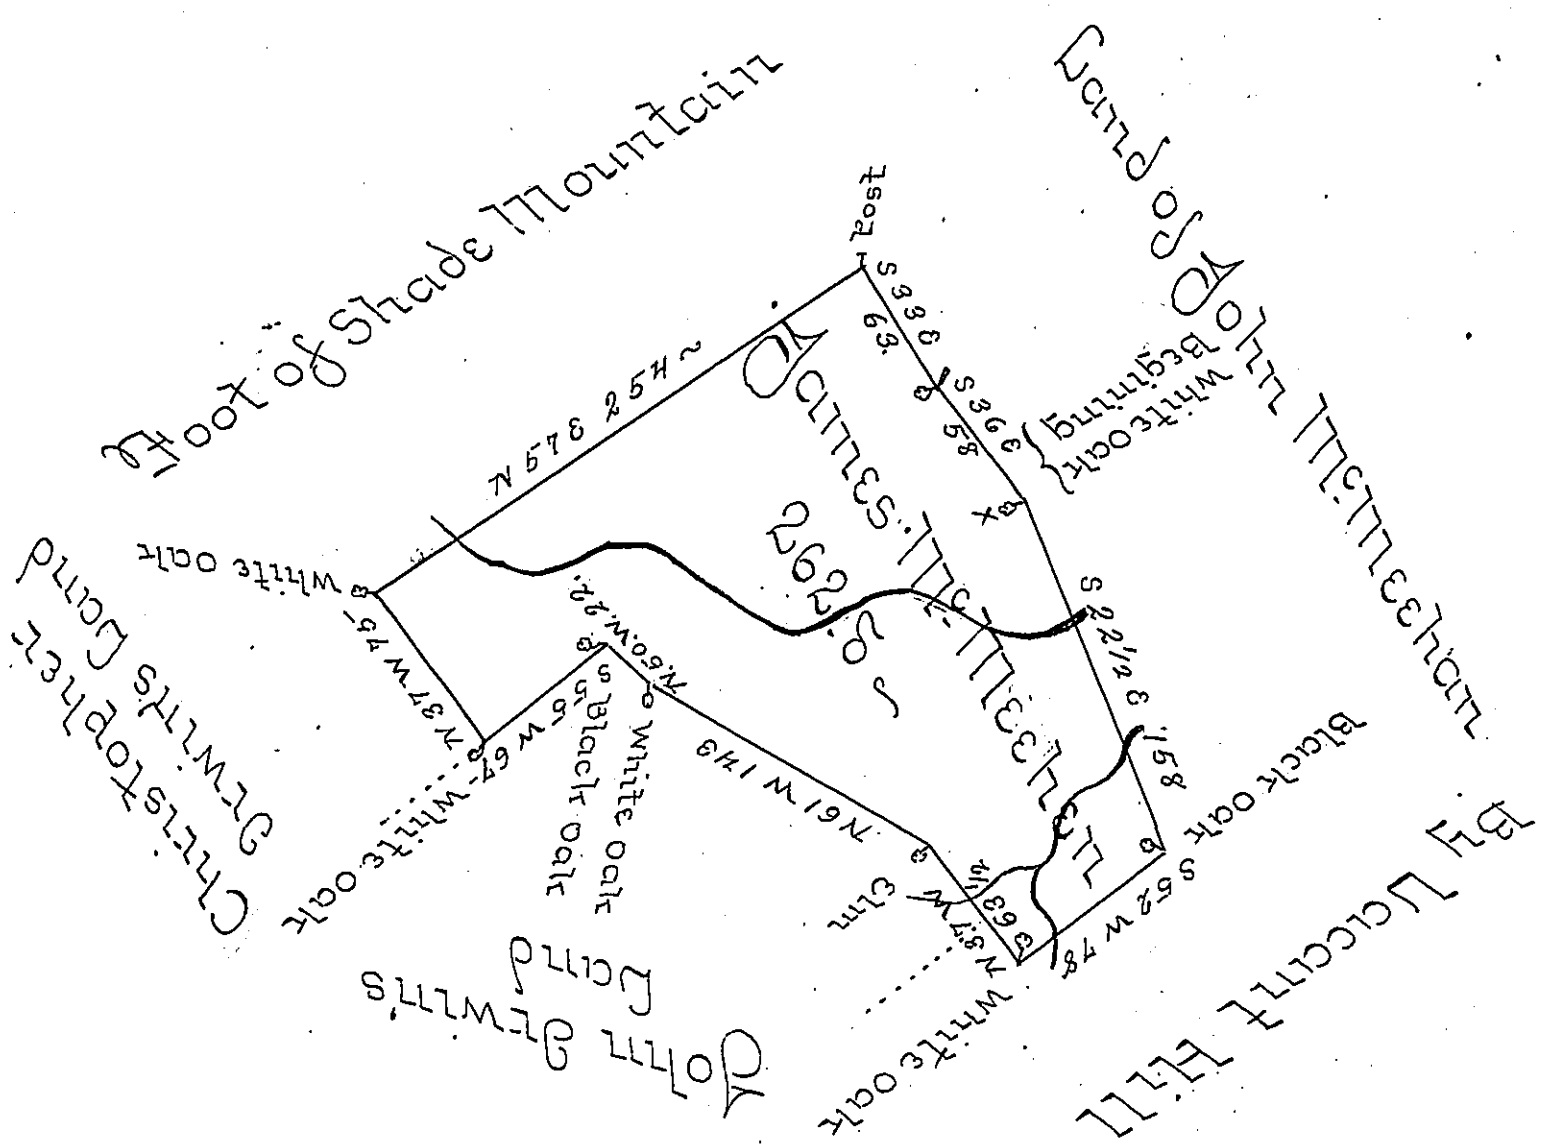

The Draught of a Tract of Land called
Situate in Juniata Valey Cumberland County
containing Two Hundred Sixty Two Acres 127 Per-
ches with the usual Allowance of Six Acres P Cent.
for Roads. Surveyd the 27th day of April Anno Dom:
1768 In Pursuance of an Order of Survey to James
McMeehen Bearing Date at Philad^a the 12th day
of May Anno Dom: 1767 and numbered 3671

To John Lukens Esq Sr. of Pennsylvania } P Wm Maclay D.S.

(Now in Milford Township Mifflin Co^y.

IN TESTIMONY that the above is a copy of the original remaining on file in the Department of Internal Affairs of Pennsylvania, made conformably to an Act of Assembly approved the 16th day of February, 1833, I have hereunto set my Hand and caused the Seal of said Department to be affixed at Harrisburg, this —Third— *day of* —November— *1903.*

Isaac B. Brown

Secretary of Internal Affairs.