FORM No. I.

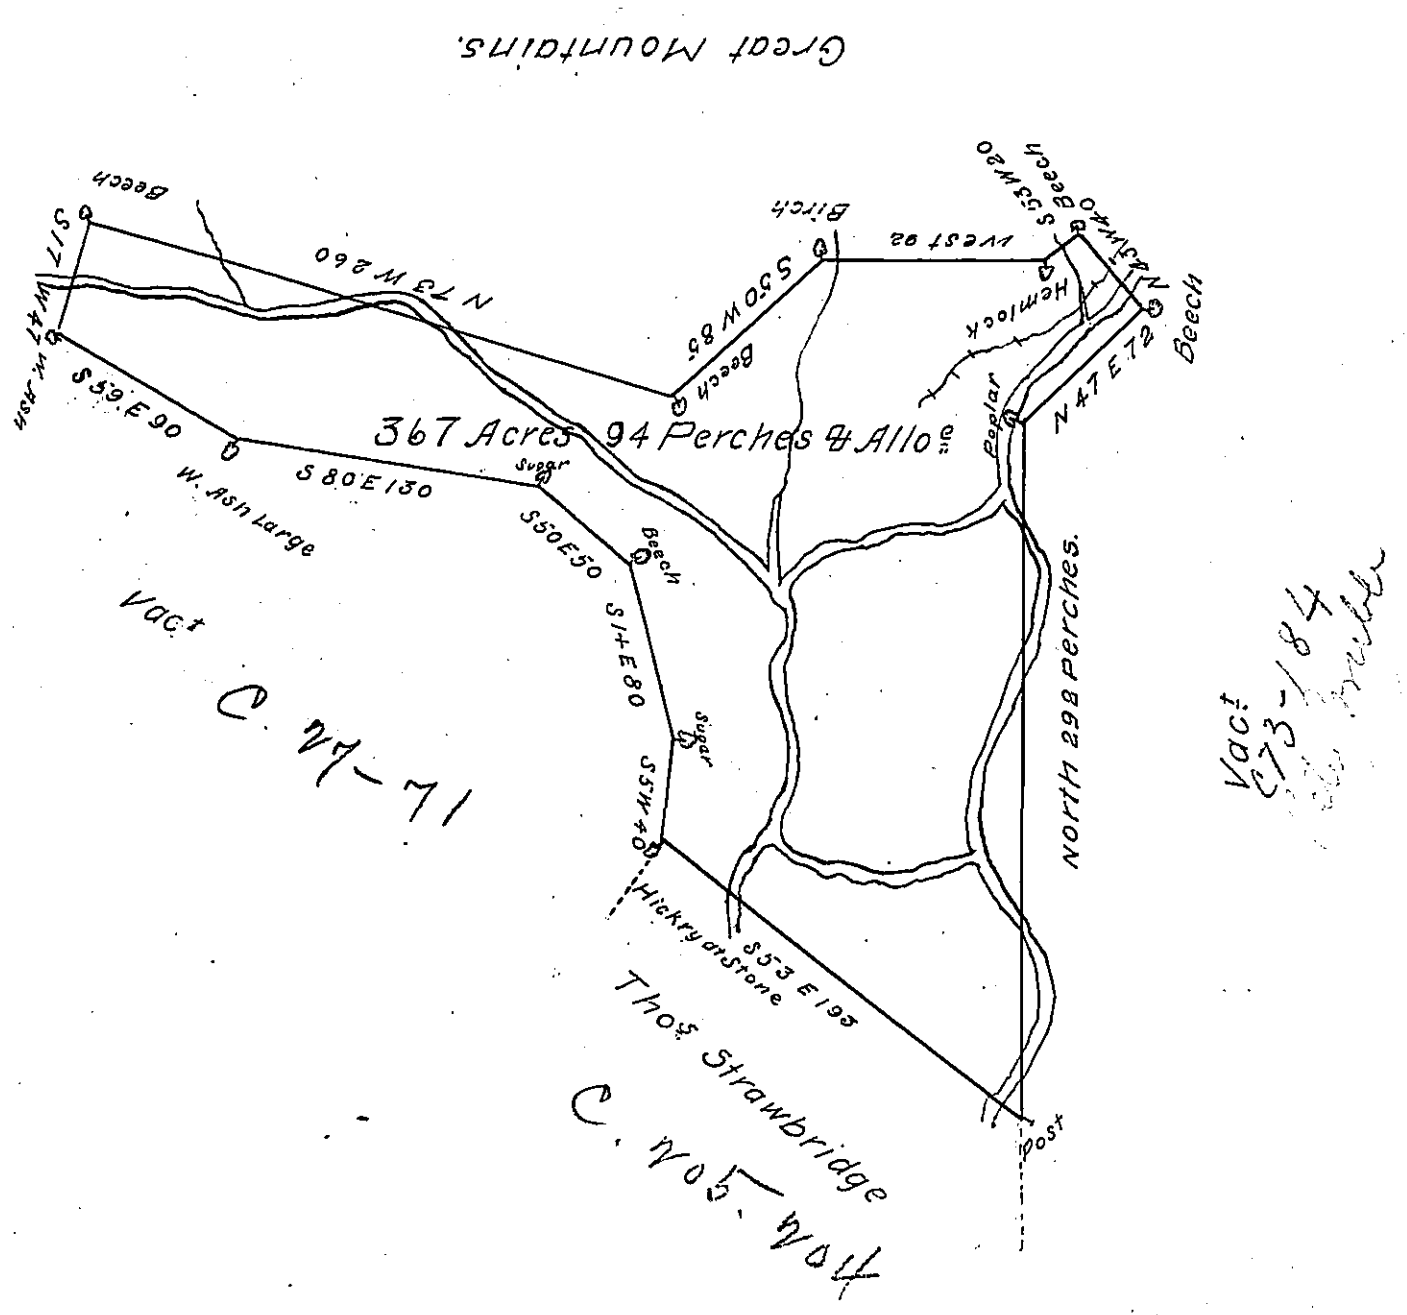

By Virtue of a Warrant dated July 1st 1784 Surveyed the 24th of June 1786 the above described Tract of Three hundred and Sixty seven Acres and 94 perches of Land and usual Allowance of six pr Cent unto Alexander Boyd Situated adjoining Land of Thomas Strawbridge on the West Branch of Fishing Creek in Fishing Creek Town(ob.) Northumberland County

By Wm Montgomery D.S.

To Daniel Brodhead Esqr
Surveyor General

IN TESTIMONY that the above is a copy of the original remaining on file in the Department of Internal Affairs of Pennsylvania, made conformably to an Act of Assembly approved the 16th day of February, 1833, I have hereunto set my Hand and caused the Seal of said Department to be affixed at Harrisburg, this fourteenth *day of* December *1903*

Isaac B. Brown
Secretary of Internal Affairs.