FORM No. I.

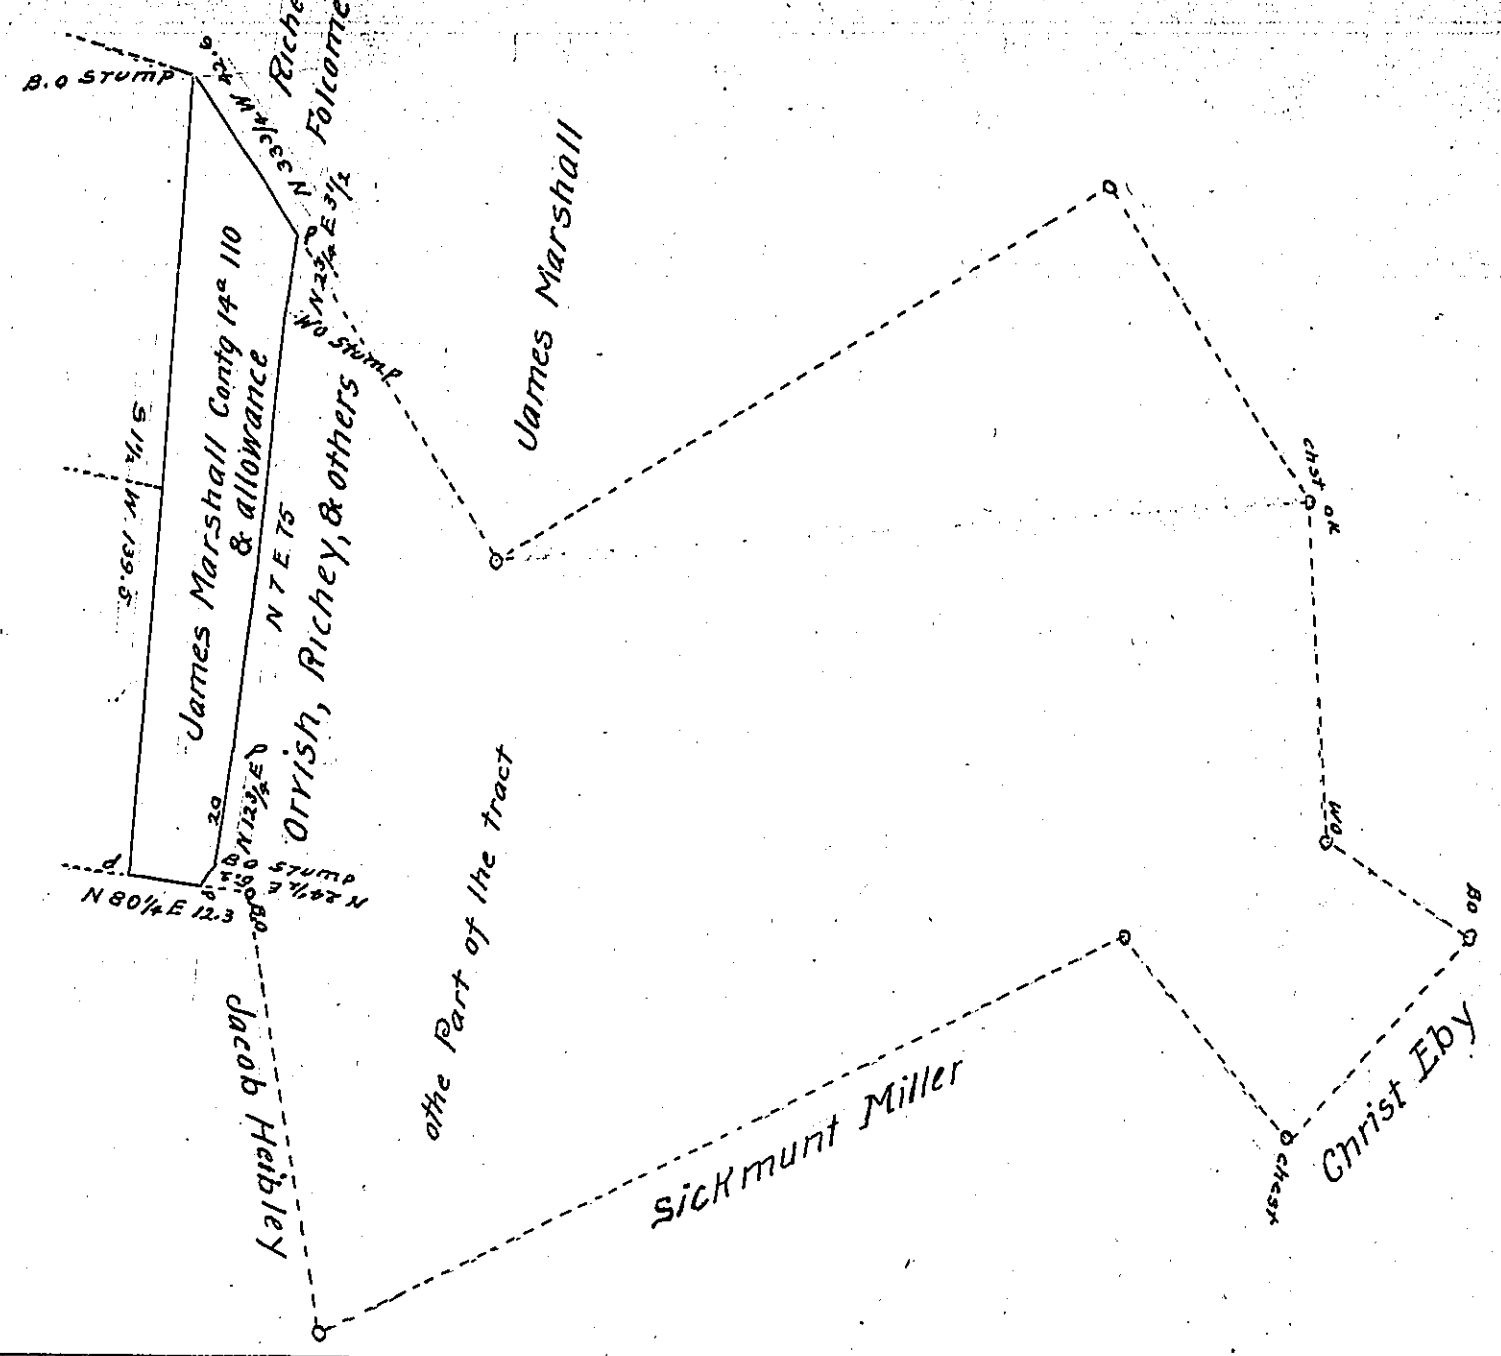

Situate in Shrewsbury township York County Contg as above set forth 14as 110 prs & the usual allowance part of 159 as 93 prs & allowance Orignally Surveyed by Wm Mathews on the 16th Day of the 9th mo 1769 for James Marshal in pursuance of an application No.– for 150 as dated – Day of – 176–, Granted to Henry Bower and now on the 19th day of august 1841 Resurveyed the above and make Return thereof for Confirmation at the Request of Ely Beck who wishes to patent the same

To Jacob Sallade Surveyor General

Per Sam'l Ruby D.S.

IN TESTIMONY that the above is a copy of the original remaining on file in the Department of Internal Affairs of Pennsylvania, made conformably to an Act of Assembly approved the 16th day of February, 1833, I have hereunto set my Hand and caused the Seal of said Department to be affixed at Harrisburg, this fourth *day of* January *1904*

Isaac B. Brown

Secretary of Internal Affairs.