FORM No. 1.

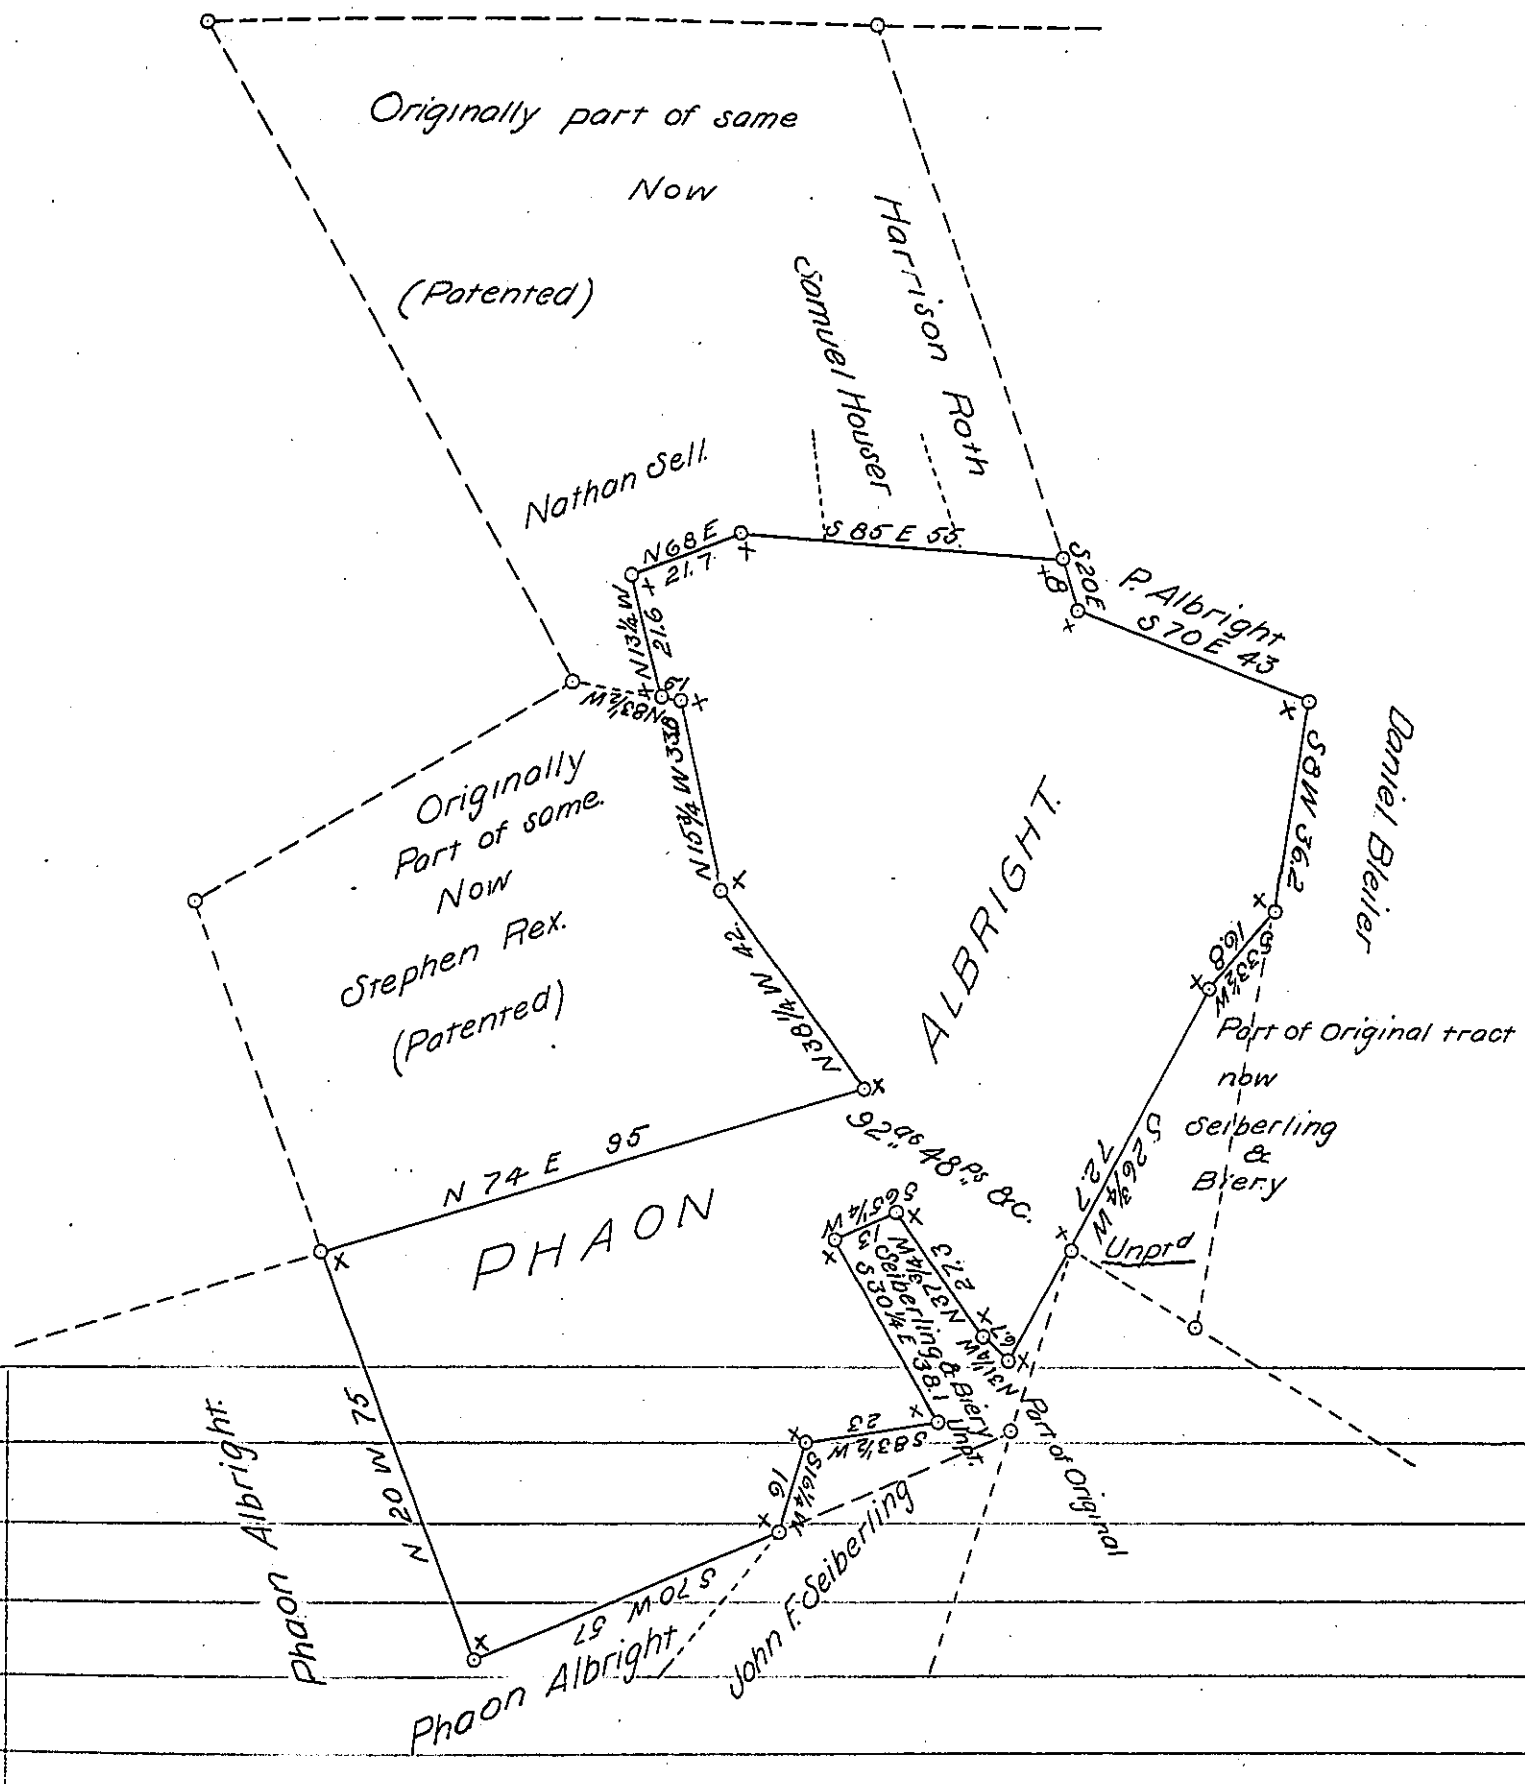

Draft of a tract of land situate in North Whitehall township, Lehigh County, Containing 92 as 48 ps and allowance, Surveyed & Retd for Phaon Albright, the 9th day of August, A.D. 1872, being a part of a larger tract of 200 as and allowance, originally surveyed in pursuance of a Warrant granted to Christian Bringhill, dated the 28th day of Dec. A.D. 1748.

To R. B. Beath Esqr — Geo. Blank, C.S.

Surveyor General

IN TESTIMONY that the above is a copy of the original remaining on file in the Department of Internal Affairs of Pennsylvania, made conformably to an Act of Assembly approved the 16th day of February, 1833, I have hereunto set my Hand and caused the Seal of said Department to be affixed at Harrisburg, this fifteenth *day of* February *1904.*

Lane P. Thomas

Secretary of Internal Affairs.

ne 1872.