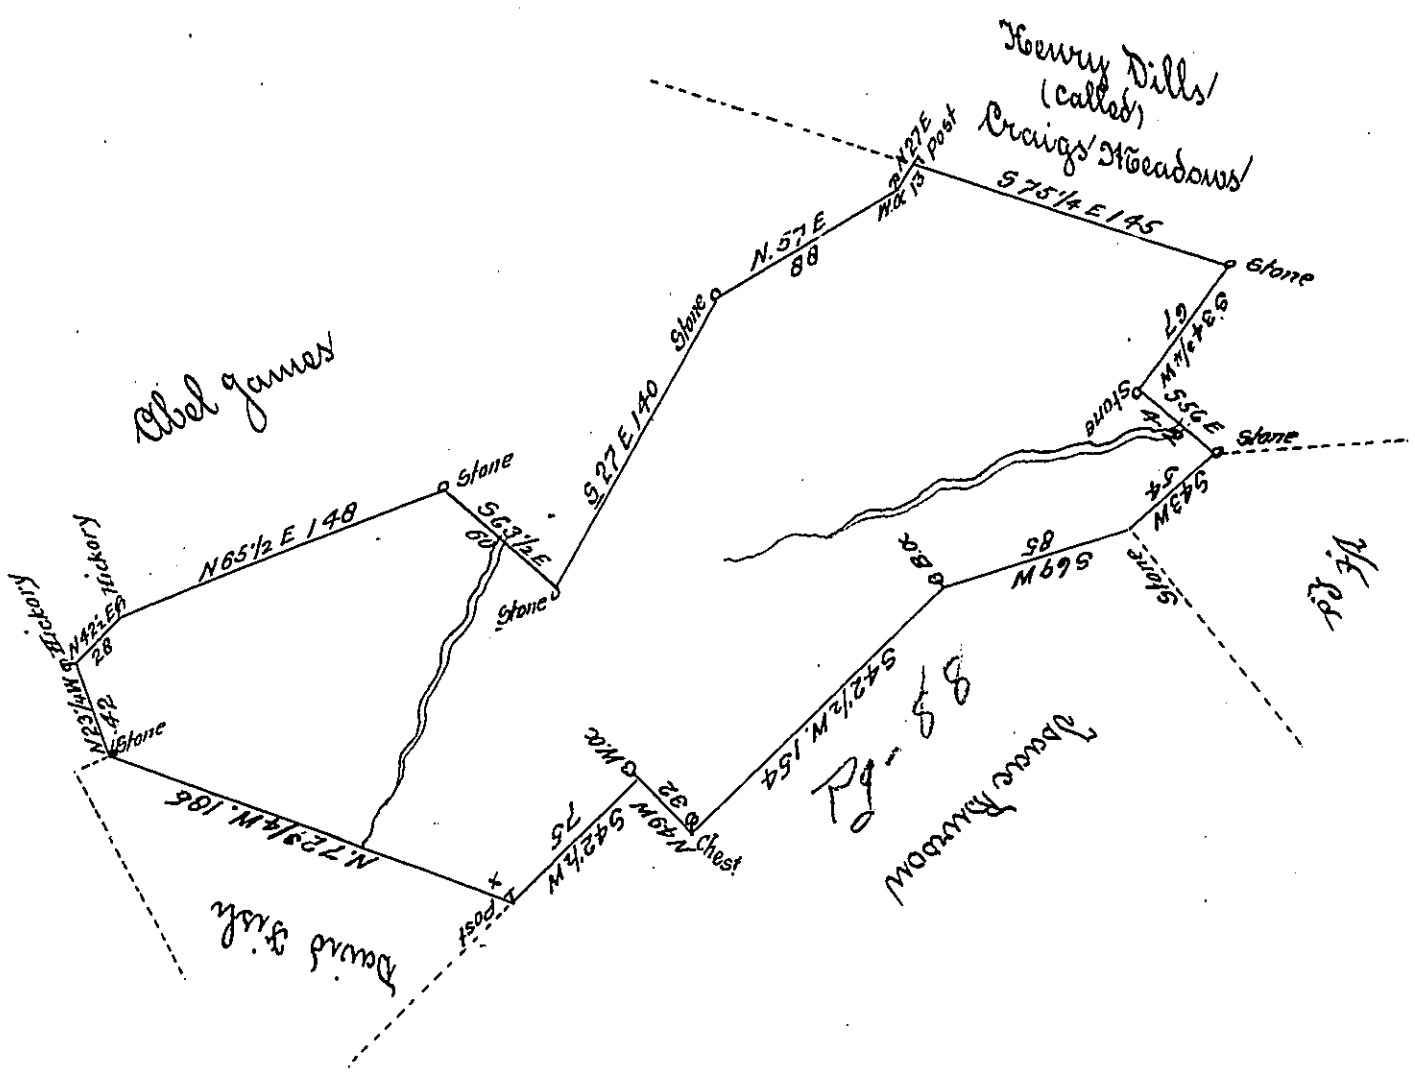

By Virtue of a Warrant Dated the 28th August 1787. Surveyed the 21st August 1788. to Edward Baker the above described Tract of Land Situate in Lower Smithfield Township Northampton County, Containing Four hundred and nine acres and the Allowance of Six p Cent &c^a

N.B. The above Warrant should be Edward Backer insted of Baker

John Lukens Esqr Surveyr General

R Geo Palmer

IN TESTIMONY that the above is a copy of the original remaining on file in the Department of Internal Affairs of Pennsylvania, made conformably to an Act of Assembly approved the 16th day of February, 1833, I have hereunto set my Hand and caused the Seal of said Department to be affixed at Harrisburg, this fourteenth *day of* March *1904*

Isaac B. Brown

Secretary of Internal Affairs.