FORM No. I.

182

C134 .272

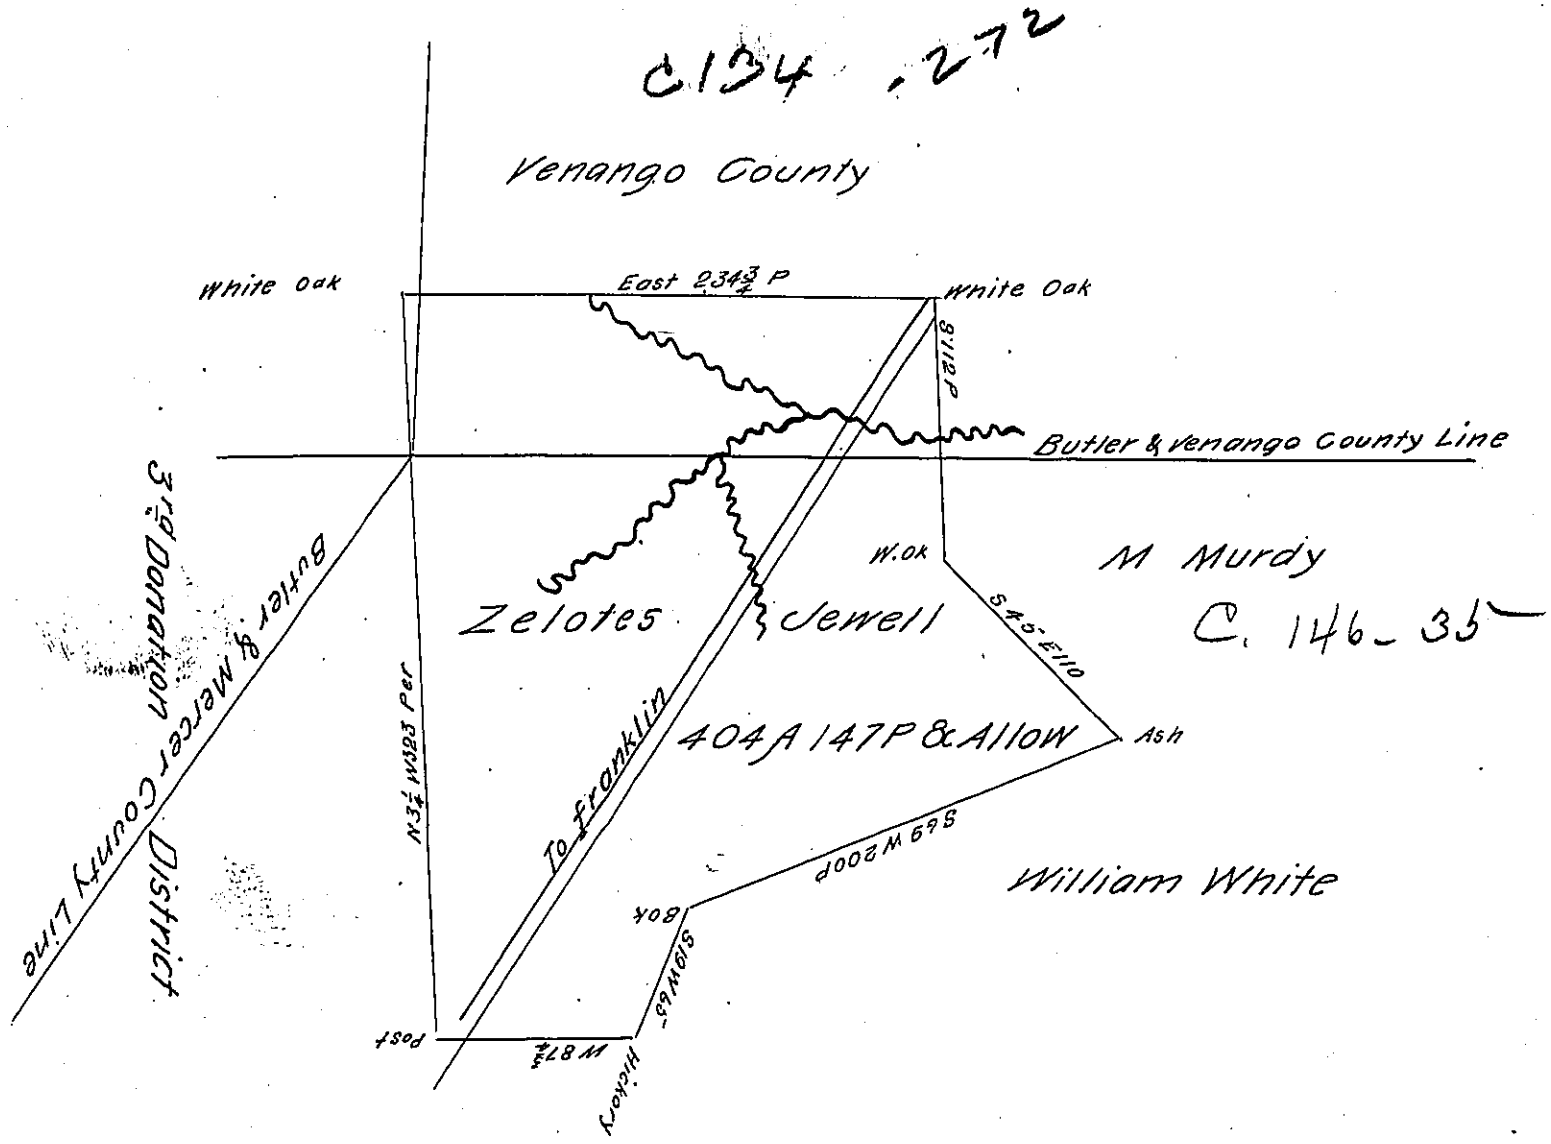

Draft of A tract of Land Situate on the franklin road waters of Slipperock, part in Mercer township Butler County and part in Mercer and Venango County

Containing four hundred four Acres One hundred forty seven perches & Allowance. Surveyed Oct 3rd 1822 for Zelotes Jewel by Virtue of his actual residence improvement & Commissioners Deed

William Purvince D.S.

I certify that the above Draft is A true Copy as taken from the survey Book of William Purvince Deputy Surveyor for Butler County at the time Said Surrey was made

John Taylor Esq
Surveyor General

T H Lyon D.S.
April 20th 1837

IN TESTIMONY that the above is a copy of the original remaining on file in the Department of Internal Affairs of Pennsylvania, made conformably to an Act of Assembly approved the 16th day of February, 1833, I have hereunto set my Hand and caused the Seal of said Department to be affixed at Harrisburg, this seventh day of March 1904.

Secretary of Internal Affairs.