FORM No. I.

D-19-19

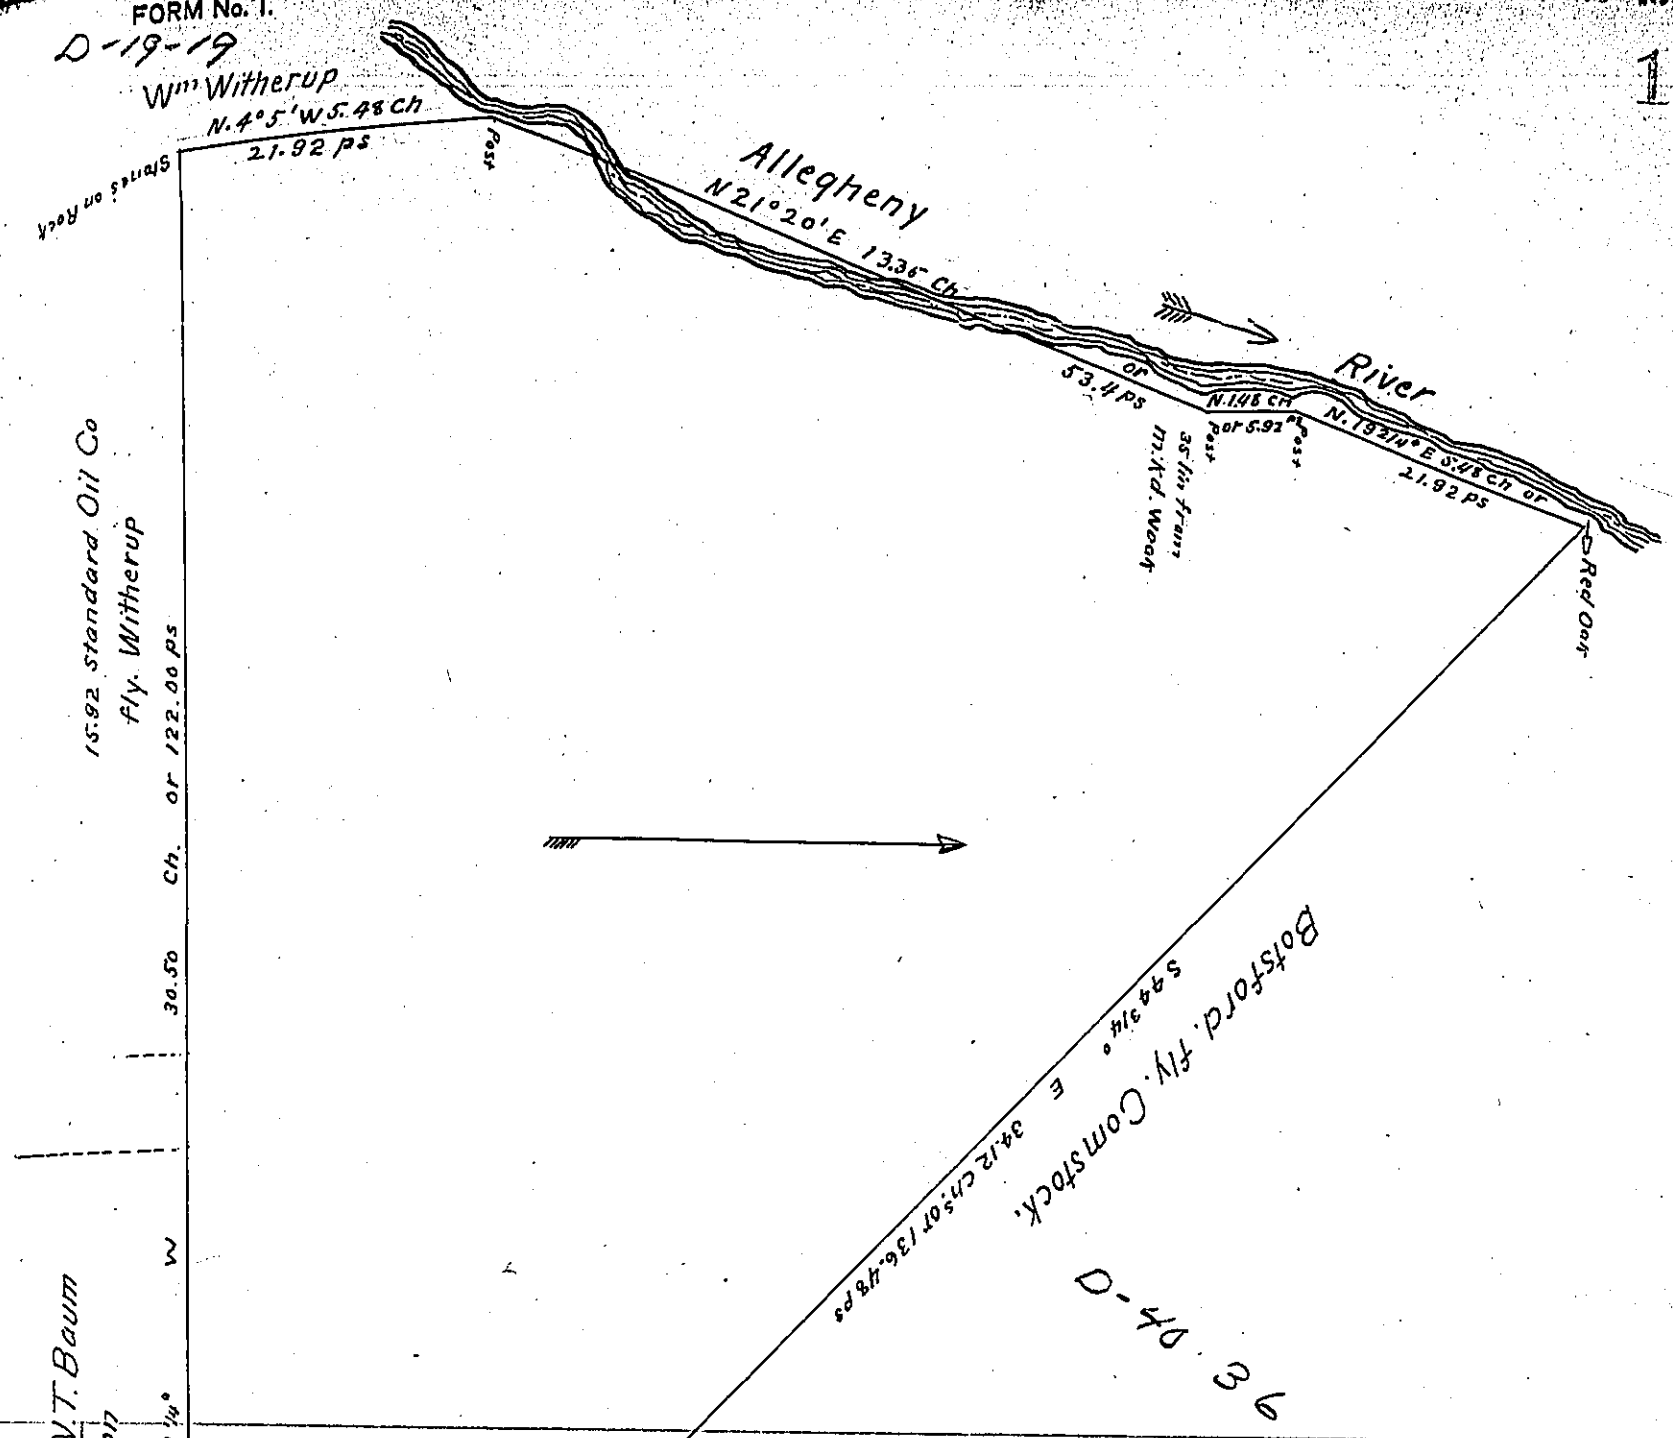

All West of broken lines unimproved.

East of Same improved.

A DRAFT of a tract of land situated in the Township of Scrubgrass and County of Venango containing Thirty Six acres, 134 perches and allowance of six per cent for roads, etc. Surveyed the 1 & 2 day of May 1902. 189. in pursuance of a warrant granted to W.T. Baum dated the 11 day of October 1876 18 ——

To James W. Latta, Esq.,
Secretary of Internal Affairs

H. J. McKinly
County Surveyor

IN TESTIMONY that the above is a copy of the original remaining on file in the Department of Internal Affairs of Pennsylvania, made conformably to an Act of Assembly approved the 16th day of February, 1833, I have hereunto set my Hand and caused the Seal of said Department to be affixed at Harrisburg, this fourth *day of* March *1904.*

Secretary of Internal Affairs.