FORM No. 1.

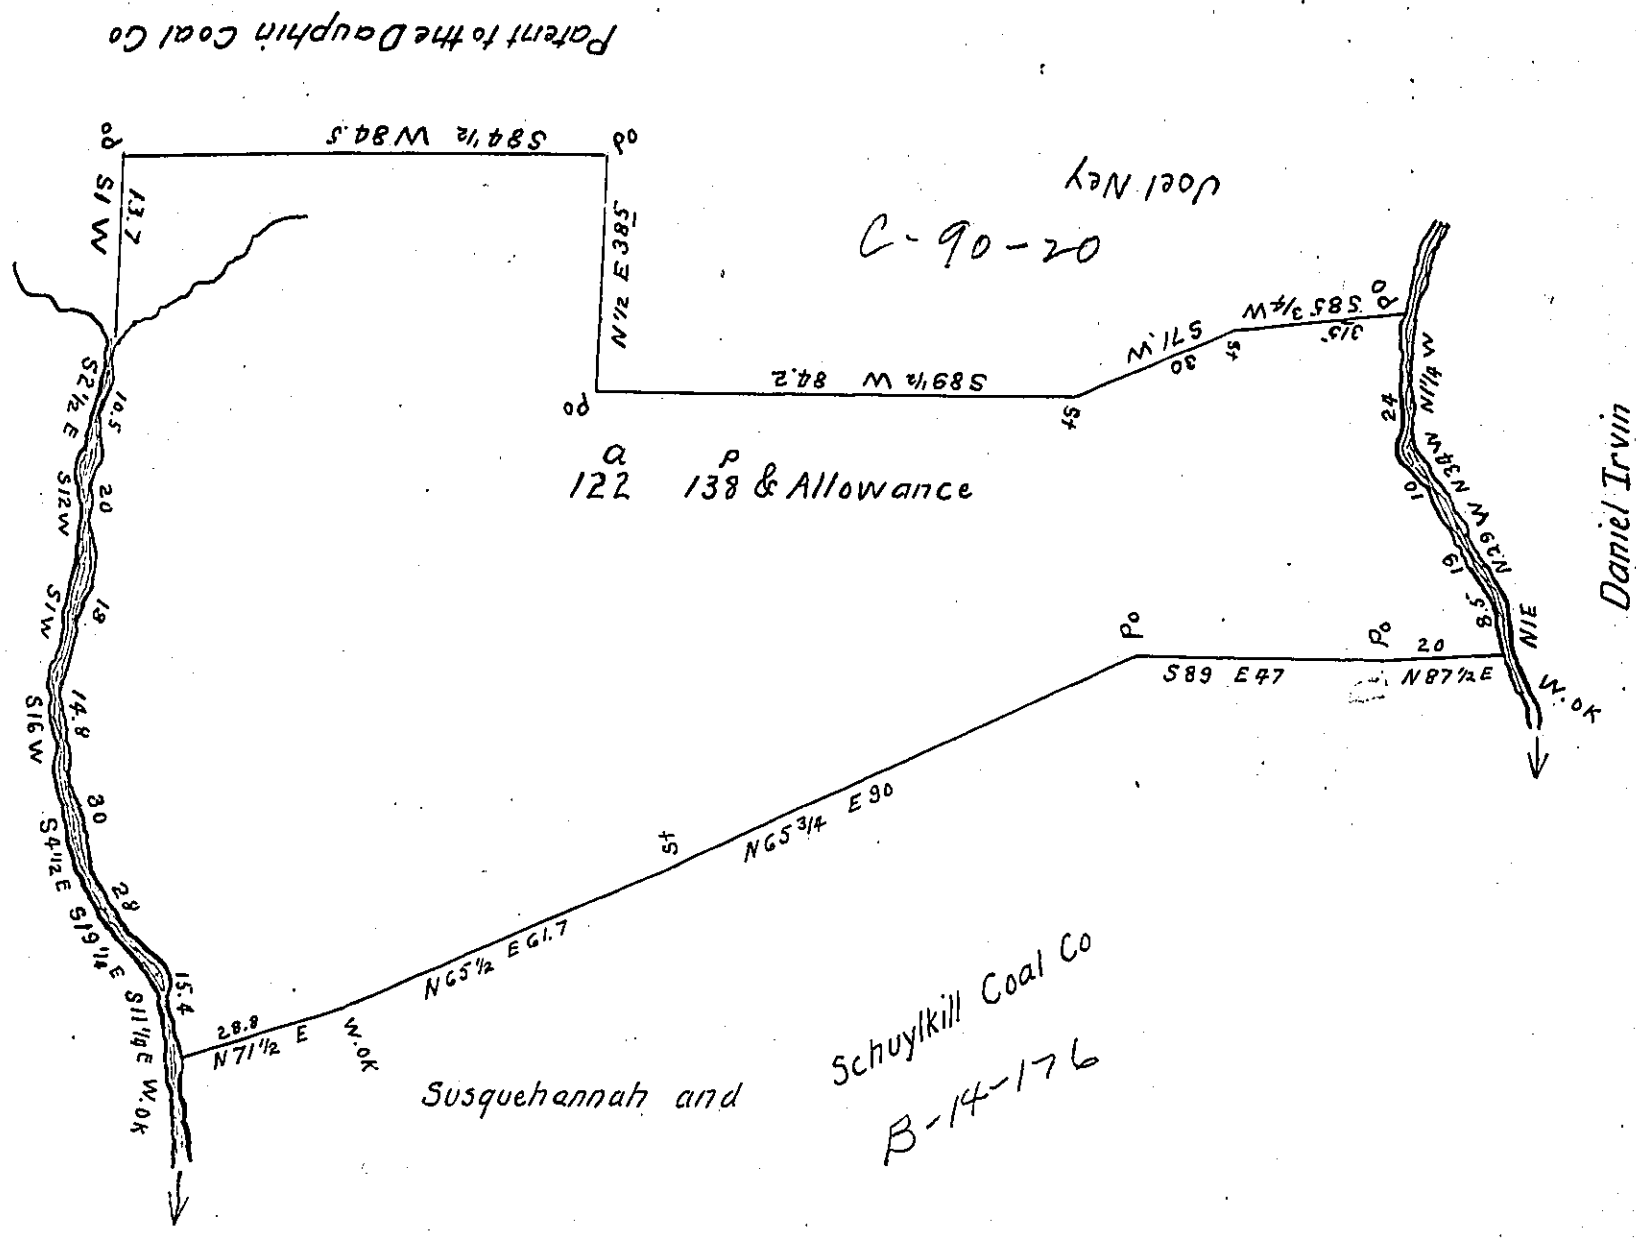

Surveyed for Isaac Bell August 6. 1874. Situate in Middle Paxtan township Dauphin County. Containing One hundred and twenty two acres and one hundred and thirty eight perches and the allowance of Six per Cent for roads &c. in pursuance of his Warrant dated March the 5th 1874.

To Robert B. Beath
Surveyor General
of Pennsylvania

Per Thomas Strohm C.S.

IN TESTIMONY that the above is a copy of the original remaining on file in the Department of Internal Affairs of Pennsylvania, made conformably to an Act of Assembly approved the 16th day of February, 1833, I have hereunto set my Hand and caused the Seal of said Department to be affixed at Harrisburg, this first *day of* February *1904.*

Isaac B. Benson
Secretary of Internal Affairs.