FORM No. I.

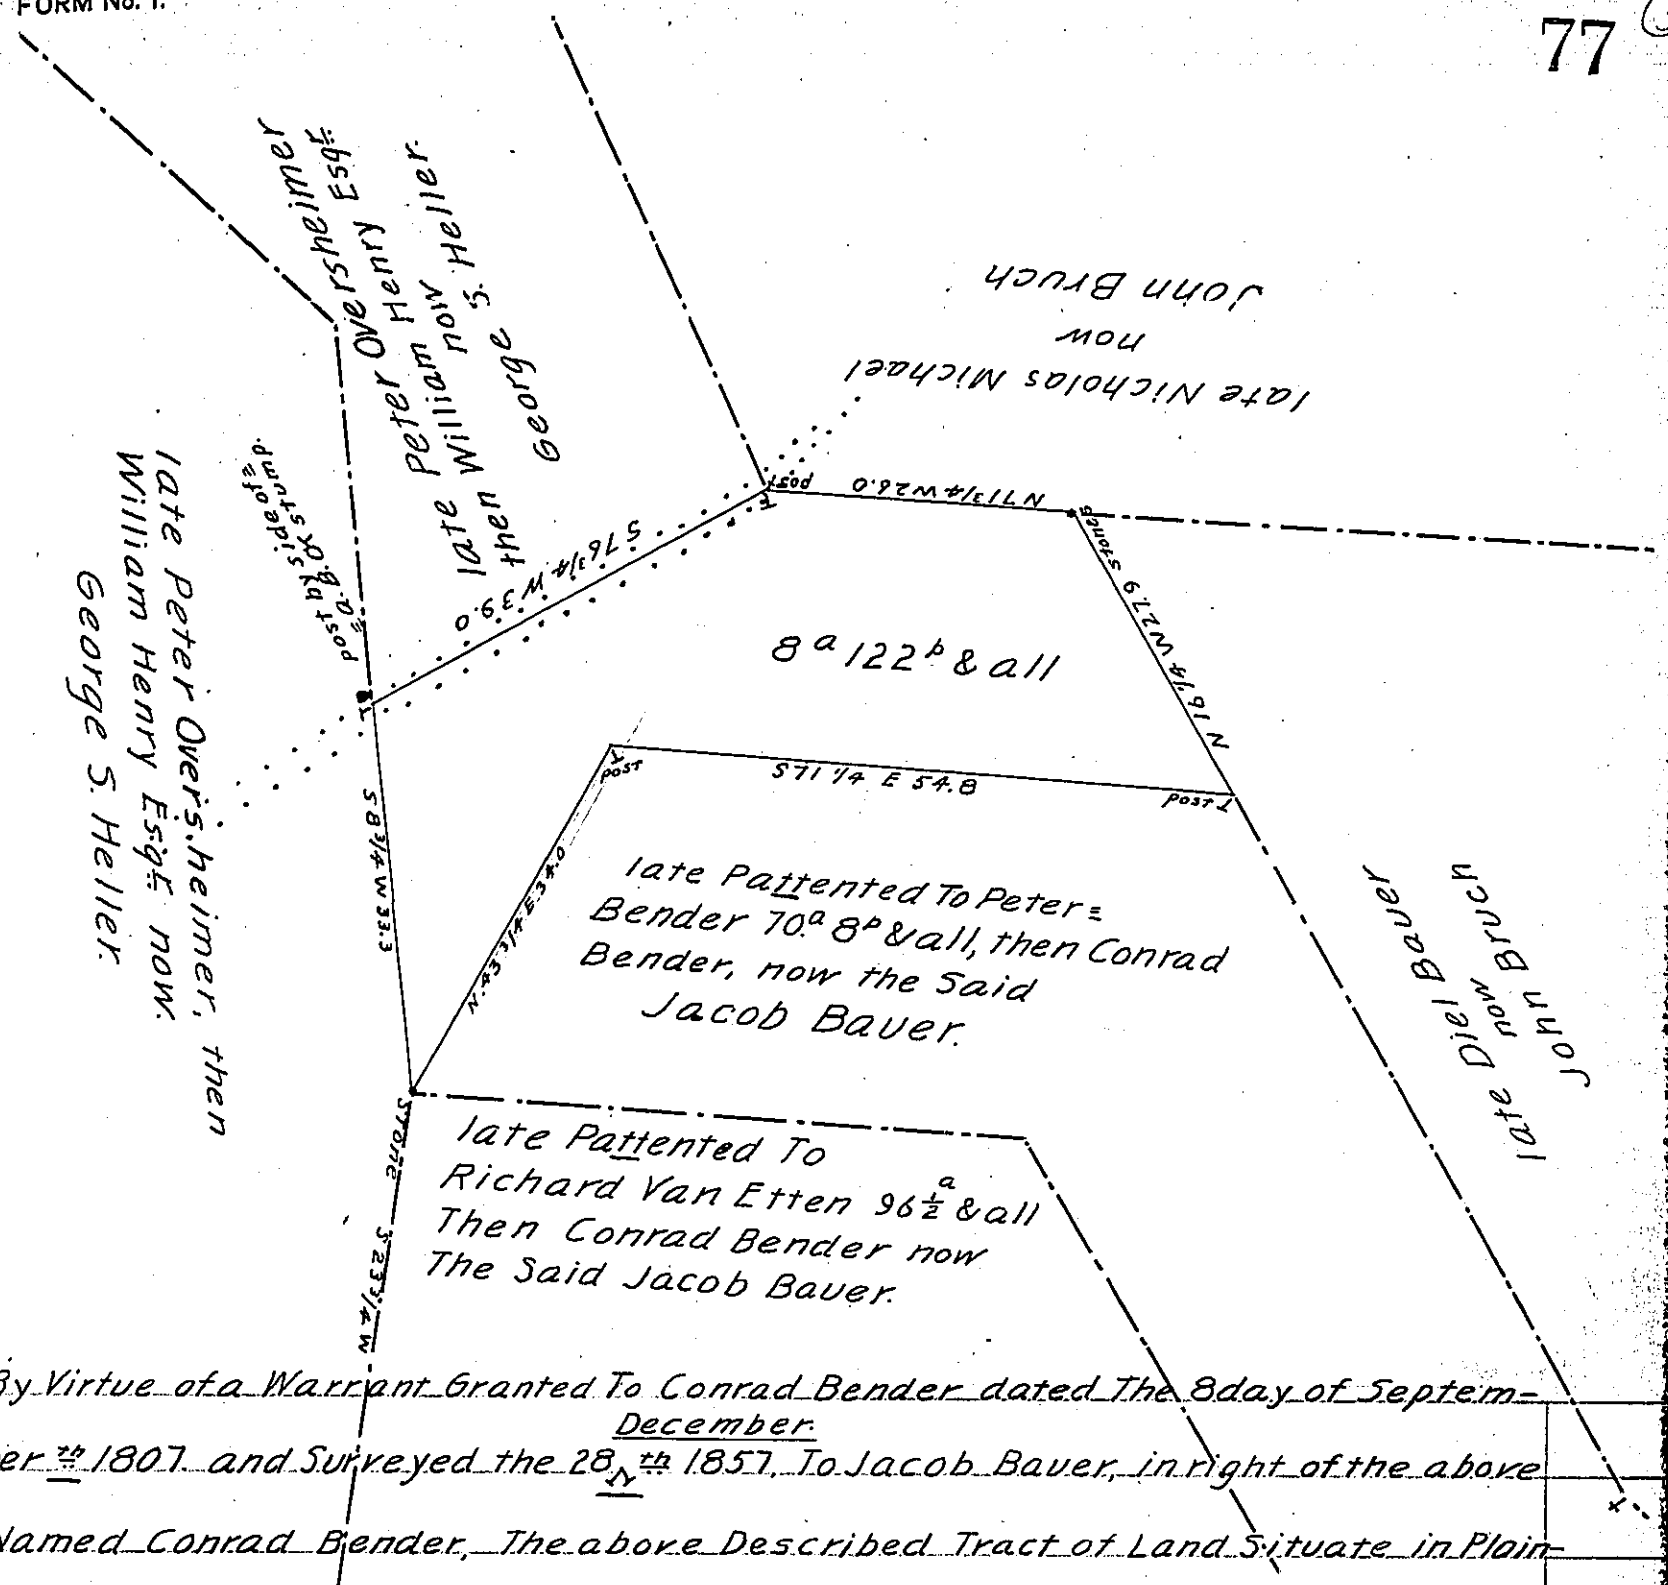

By Virtue of a Warrant Granted To Conrad Bender dated The 8 day of September ~~December~~ 1807 and Surveyed the 28 ~~N~~ th 1857, To Jacob Bauer, in right of the above Named Conrad Bender, The above Described Tract of Land Situate in Plainfield Township Northampton County Containing Eight Acres one hundred twenty two perches and the allowance of 6 per Cts & c

Taken as the Needle points

P E P Searle

To John Rowe, Esq.r S. G.

N. B. the greater part of the above Tract is Cleared & grain Raised there on. More then thirty or Forty Years, Put their is Know Buildings on Said Land.

IN TESTIMONY that the above is a copy of the original remaining on file in the Department of Internal Affairs of Pennsylvania, made conformably to an Act of Assembly approved the 16th day of February, 1833, I have hereunto set my Hand and caused the Seal of said Department to be affixed at Harrisburg, this eighth *day of* February *1904.*

Secretary of Internal Affairs.