FORM No. 1.

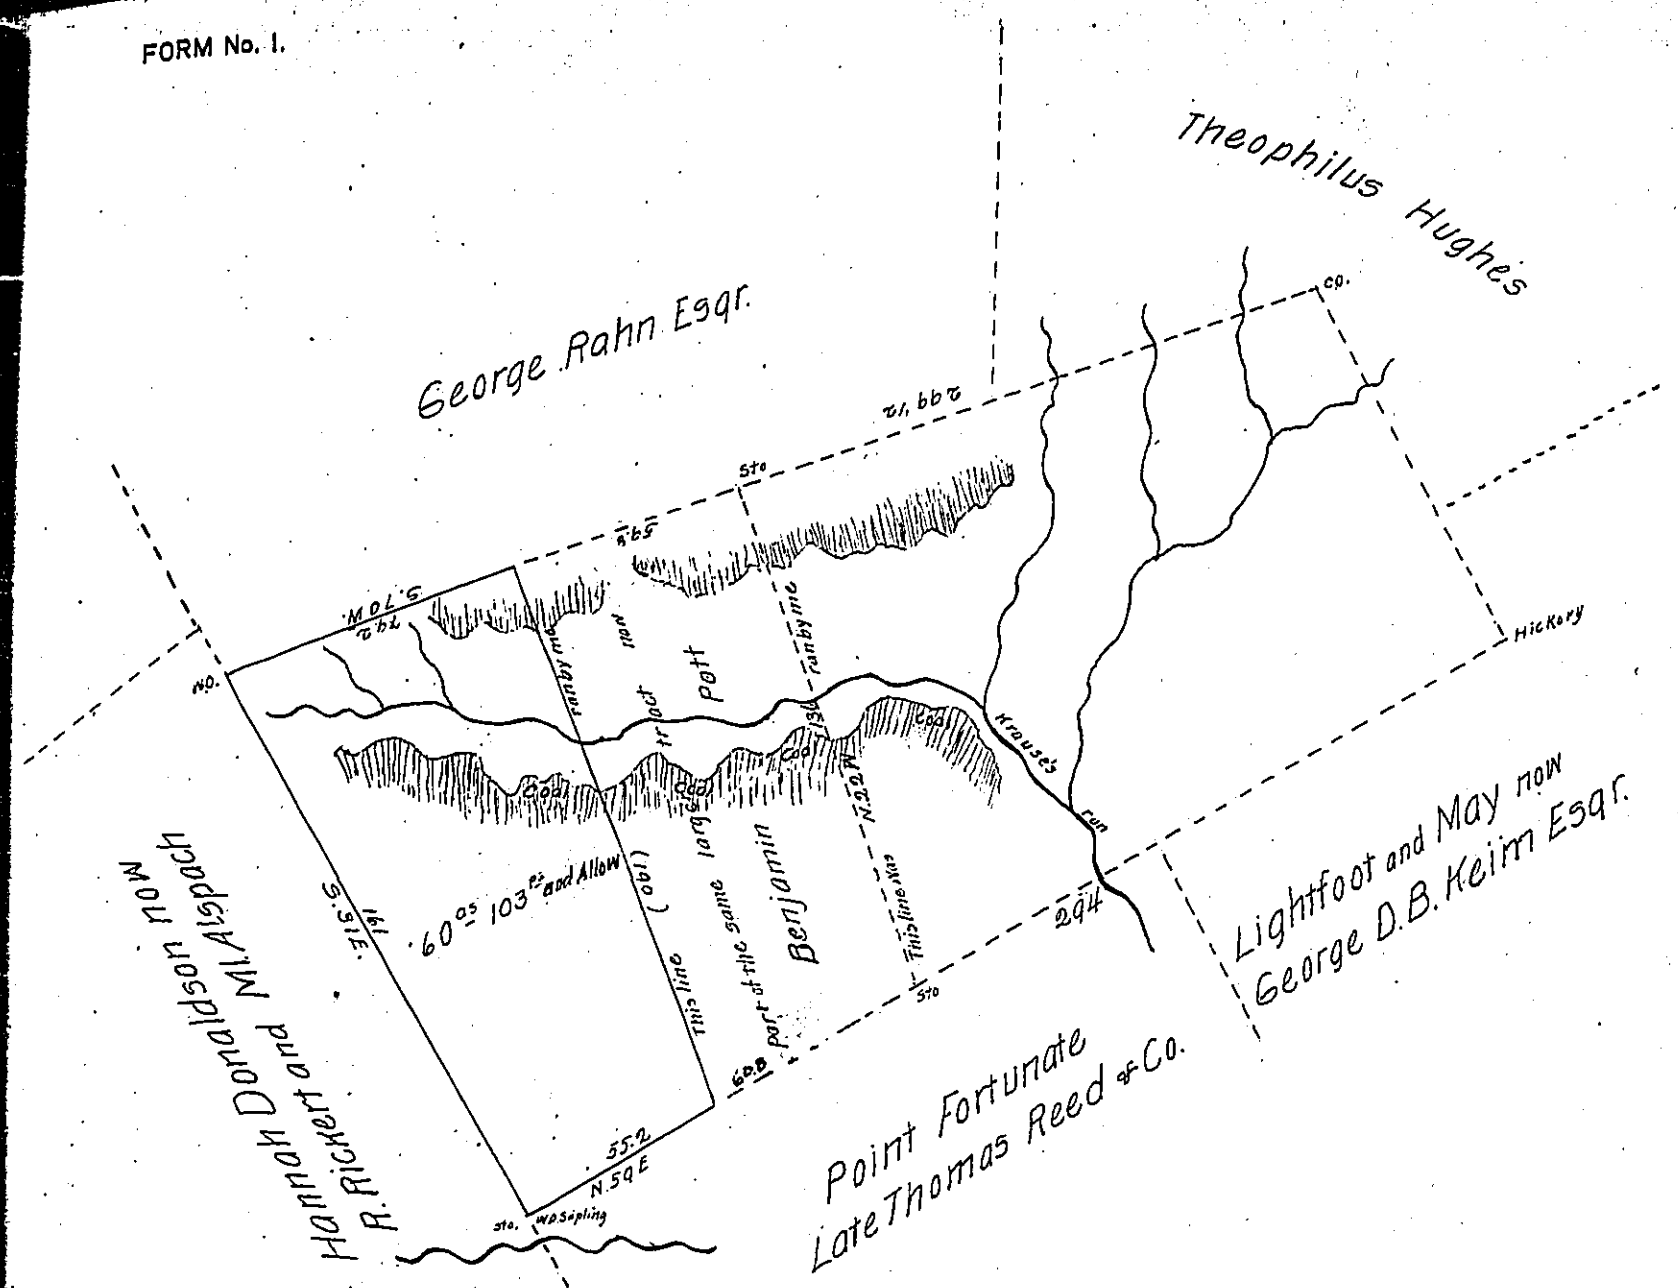

Situate in Norwegian township Schuylkill County containing sixty acres and one-hundred and three perches and the allowance of six per Cent. surveyed on the 5th day March 1828 for John Bannon Esqr. and Benjamin Pott it being part of a larger tract of land that was surveyed to Dorothy Jones by Virtue of an Application No 3568 dated the 21st day of September 1768, on the 2nd day of July 1823.

F. Lauderbrun

To Gabriel Hiester Esquire
Surv'r General of Penna

Deputy Surveyor of Schuylkill County

Between 10 and 15 acres of the above (obl.) d were cleared several years ago F. Lauderbrun DS

IN TESTIMONY that the above is a copy of the original remaining on file in the Department of Internal Affairs of Pennsylvania, made conformably to an Act of Assembly approved the 16th day of February, 1833, I have hereunto set my Hand and caused the Seal of said Department to be affixed at Harrisburg, this Seventh day of March 1904

Isaac B. Brown

Secretary of Internal Affairs.