FORM No. 1.

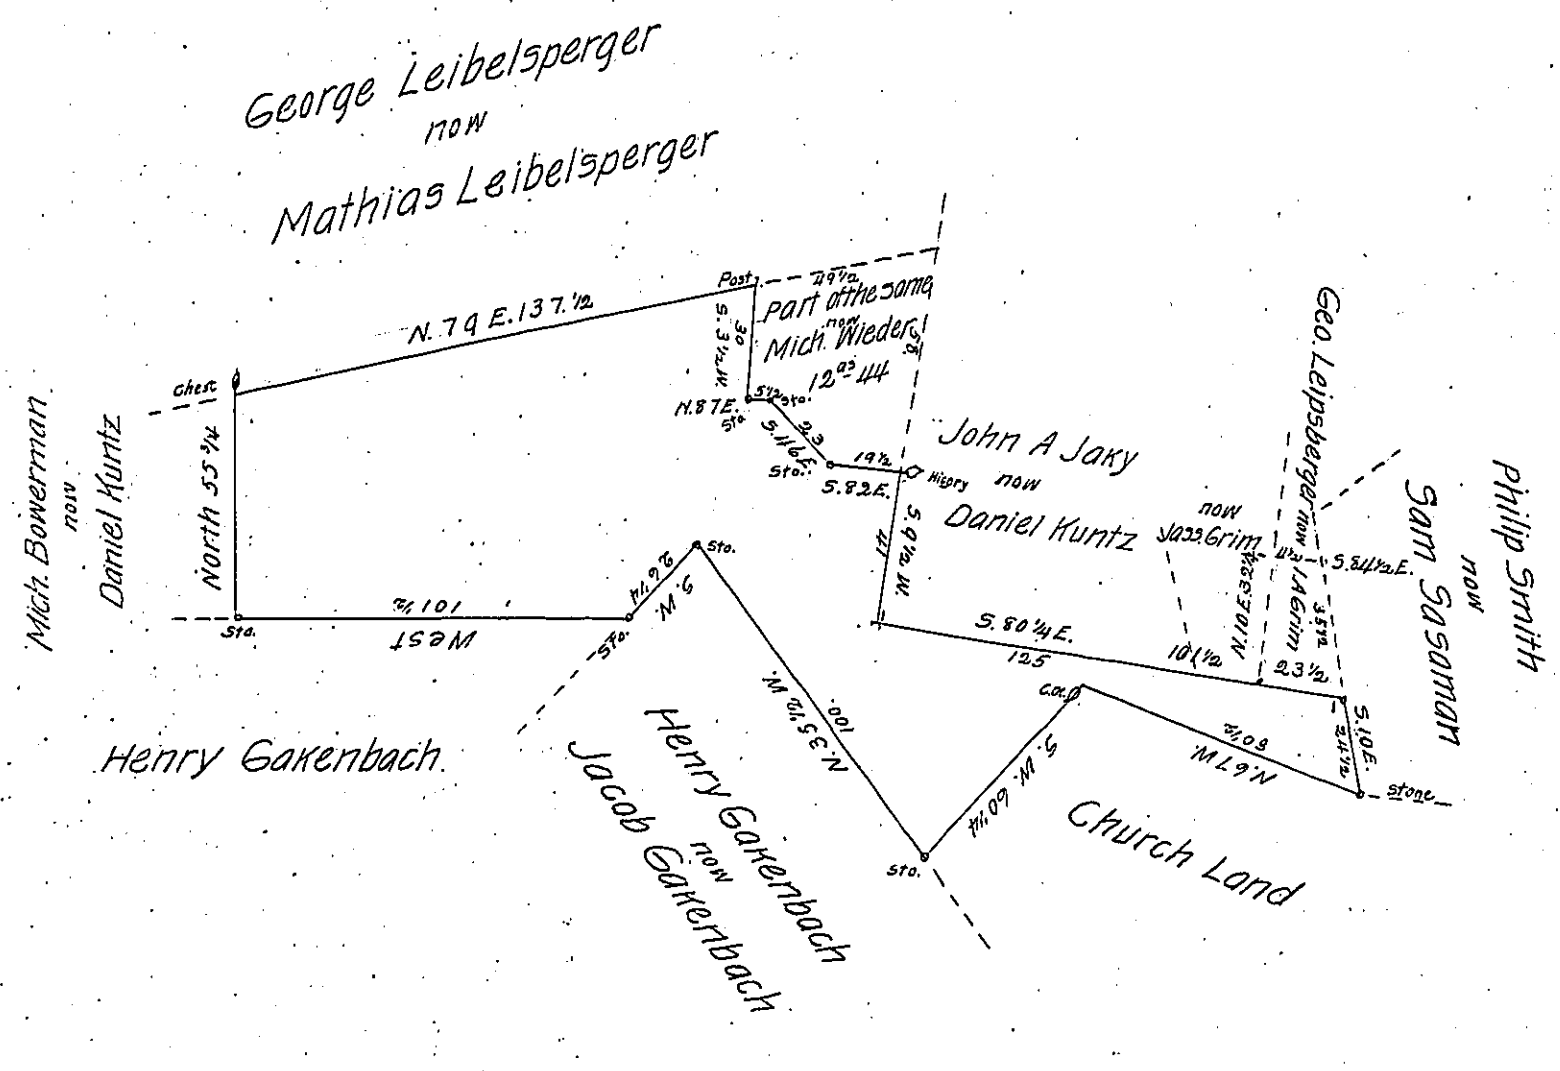

A Draught of a tract of Land Situate in Weisenburg township, now in the County of Lehigh Containing Eighty two Acres twenty four perches & Allowance of 6 p. cent &c. Being part of Ninety Acres & Allowance Originally Surveyed by Warrant dated the 8th day of February 1753 to Frederick Beck, the above Resurveyed for Jacob Grimm Feby 22d 1828

Geo. S. Eisenhart

Gabriel Hiester Es
S G

IN TESTIMONY that the above is a copy of the original remaining on file in the Department of Internal Affairs of Pennsylvania, made conformably to an Act of Assembly approved the 16th day of February, 1833, I have hereunto set my Hand and caused the Seal of said Department to be affixed at Harrisburg, this seventh day of March 1904

Isaac B. Brown

Secretary of Internal Affairs.