FORM No. 1.

161

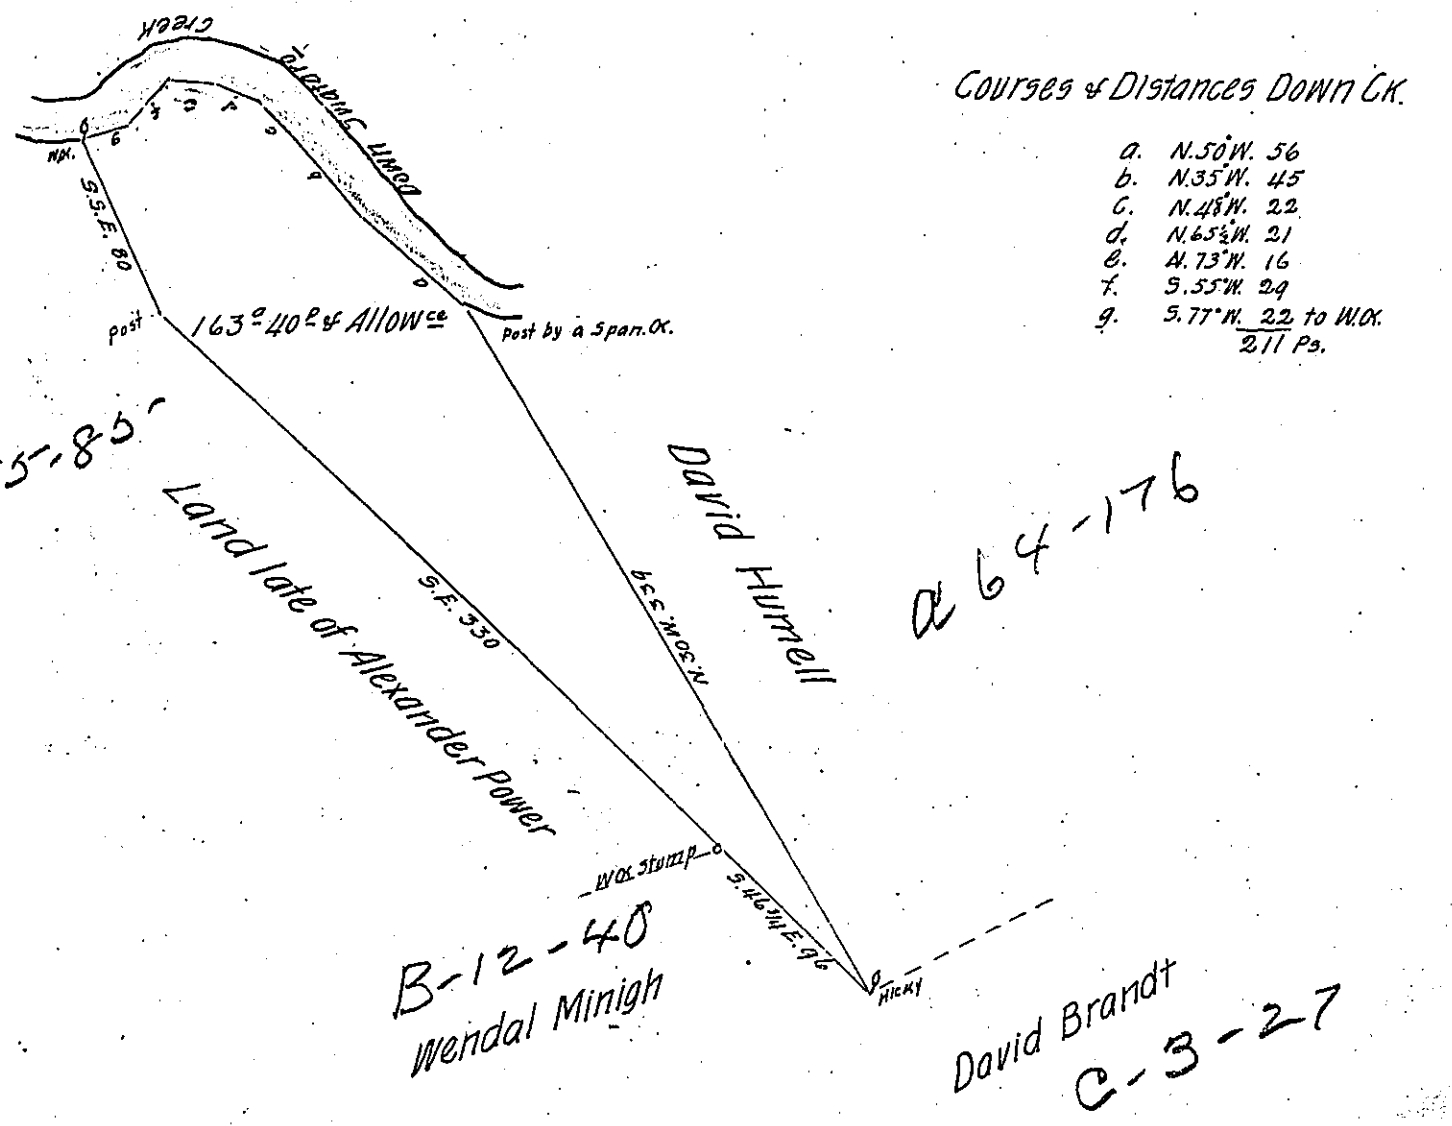

Courses & Distances Down Ck.

a. N. 50° W. 56
b. N. 35° W. 45
c. N. 48° W. 22
d. N. 65½ W. 21
e. N. 73° W. 16
f. S. 55° W. 24
g. S. 77° W. 22 to W.Ox.
211 Ps.

By Virtue of a Warrant Granted Roland Chambers 29th November 1742 Resurveyed for Henry Eatter on the 12th September 1797 the above discribed tract of one hundred Sixty three Acres 40 ps & Allowce Situate in Derry Townp Dauphin County Late Lancaster

p Bartrem Galbraith

Danl Brodhead Esqr
Surveyor General

DS

IN TESTIMONY that the above is a copy of the original remaining on file in the Department of Internal Affairs of Pennsylvania, made conformably to an Act of Assembly approved the 16th day of February, 1833, I have hereunto set my Hand and caused the Seal of said Department to be affixed at Harrisburg, this Twenty first *day of* March *1904*

Isaac B. Brown
Secretary of Internal Affairs.