FORM No. I.

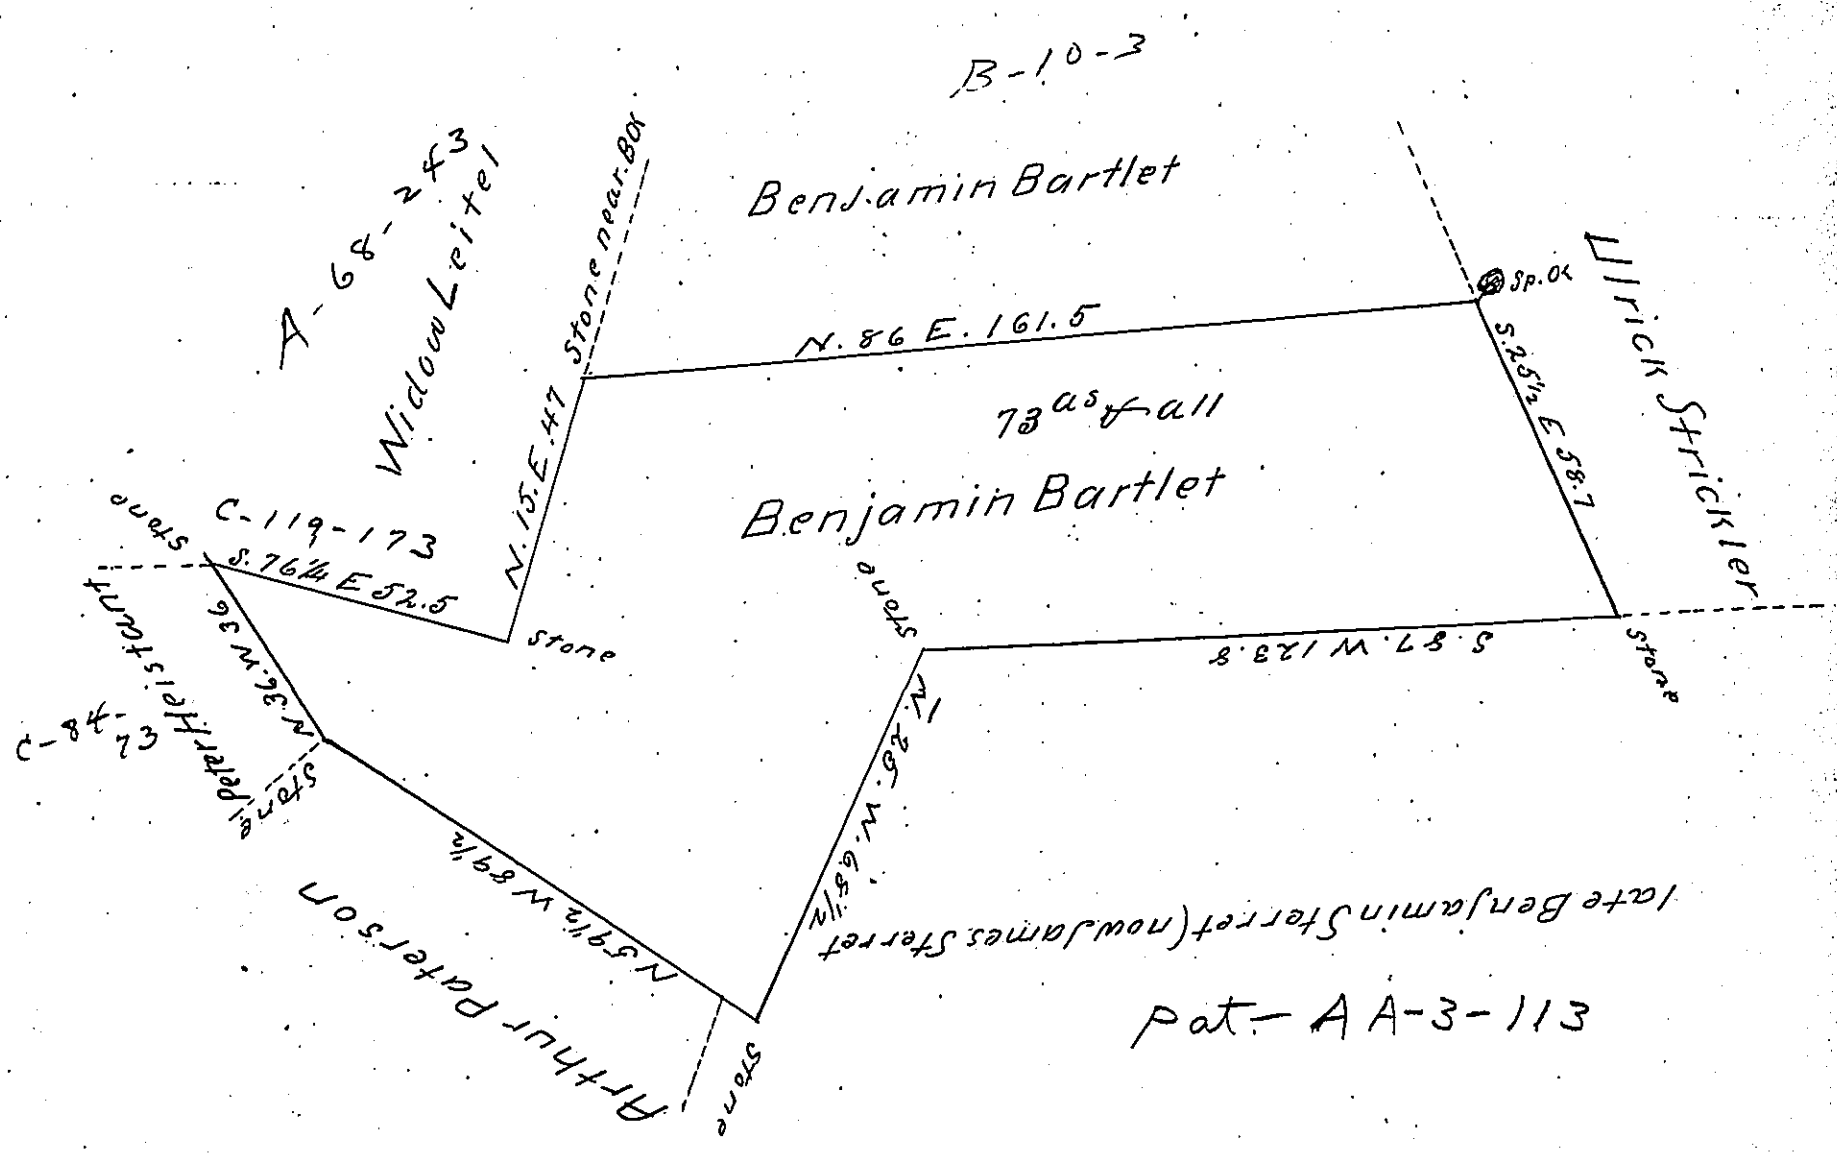

A Draught of Seventy three acres of Land & allowance Situate in Ropho Township Township and County of Lancaster Surveyed the 9th day of April 1805. In persuance of a Warrant dated the third day of April A Done Thousand seven hundred and forty four. Granted to Benjamin Bartlet

Saml. Ensminger D. S.
Henry Ream D. S.

To Samuel Cochran Esqr
Surveyor General of
Pennsylvania

IN TESTIMONY that the above is a copy of the original remaining on file in the Department of Internal Affairs of Pennsylvania, made conformably to an Act of Assembly approved the 16th day of February, 1833, I have hereunto set my Hand and caused the Seal of said Department to be affixed at Harrisburg, this twenty fifth day of January 1904

Secretary of Internal Affairs.