FORM No. 1.

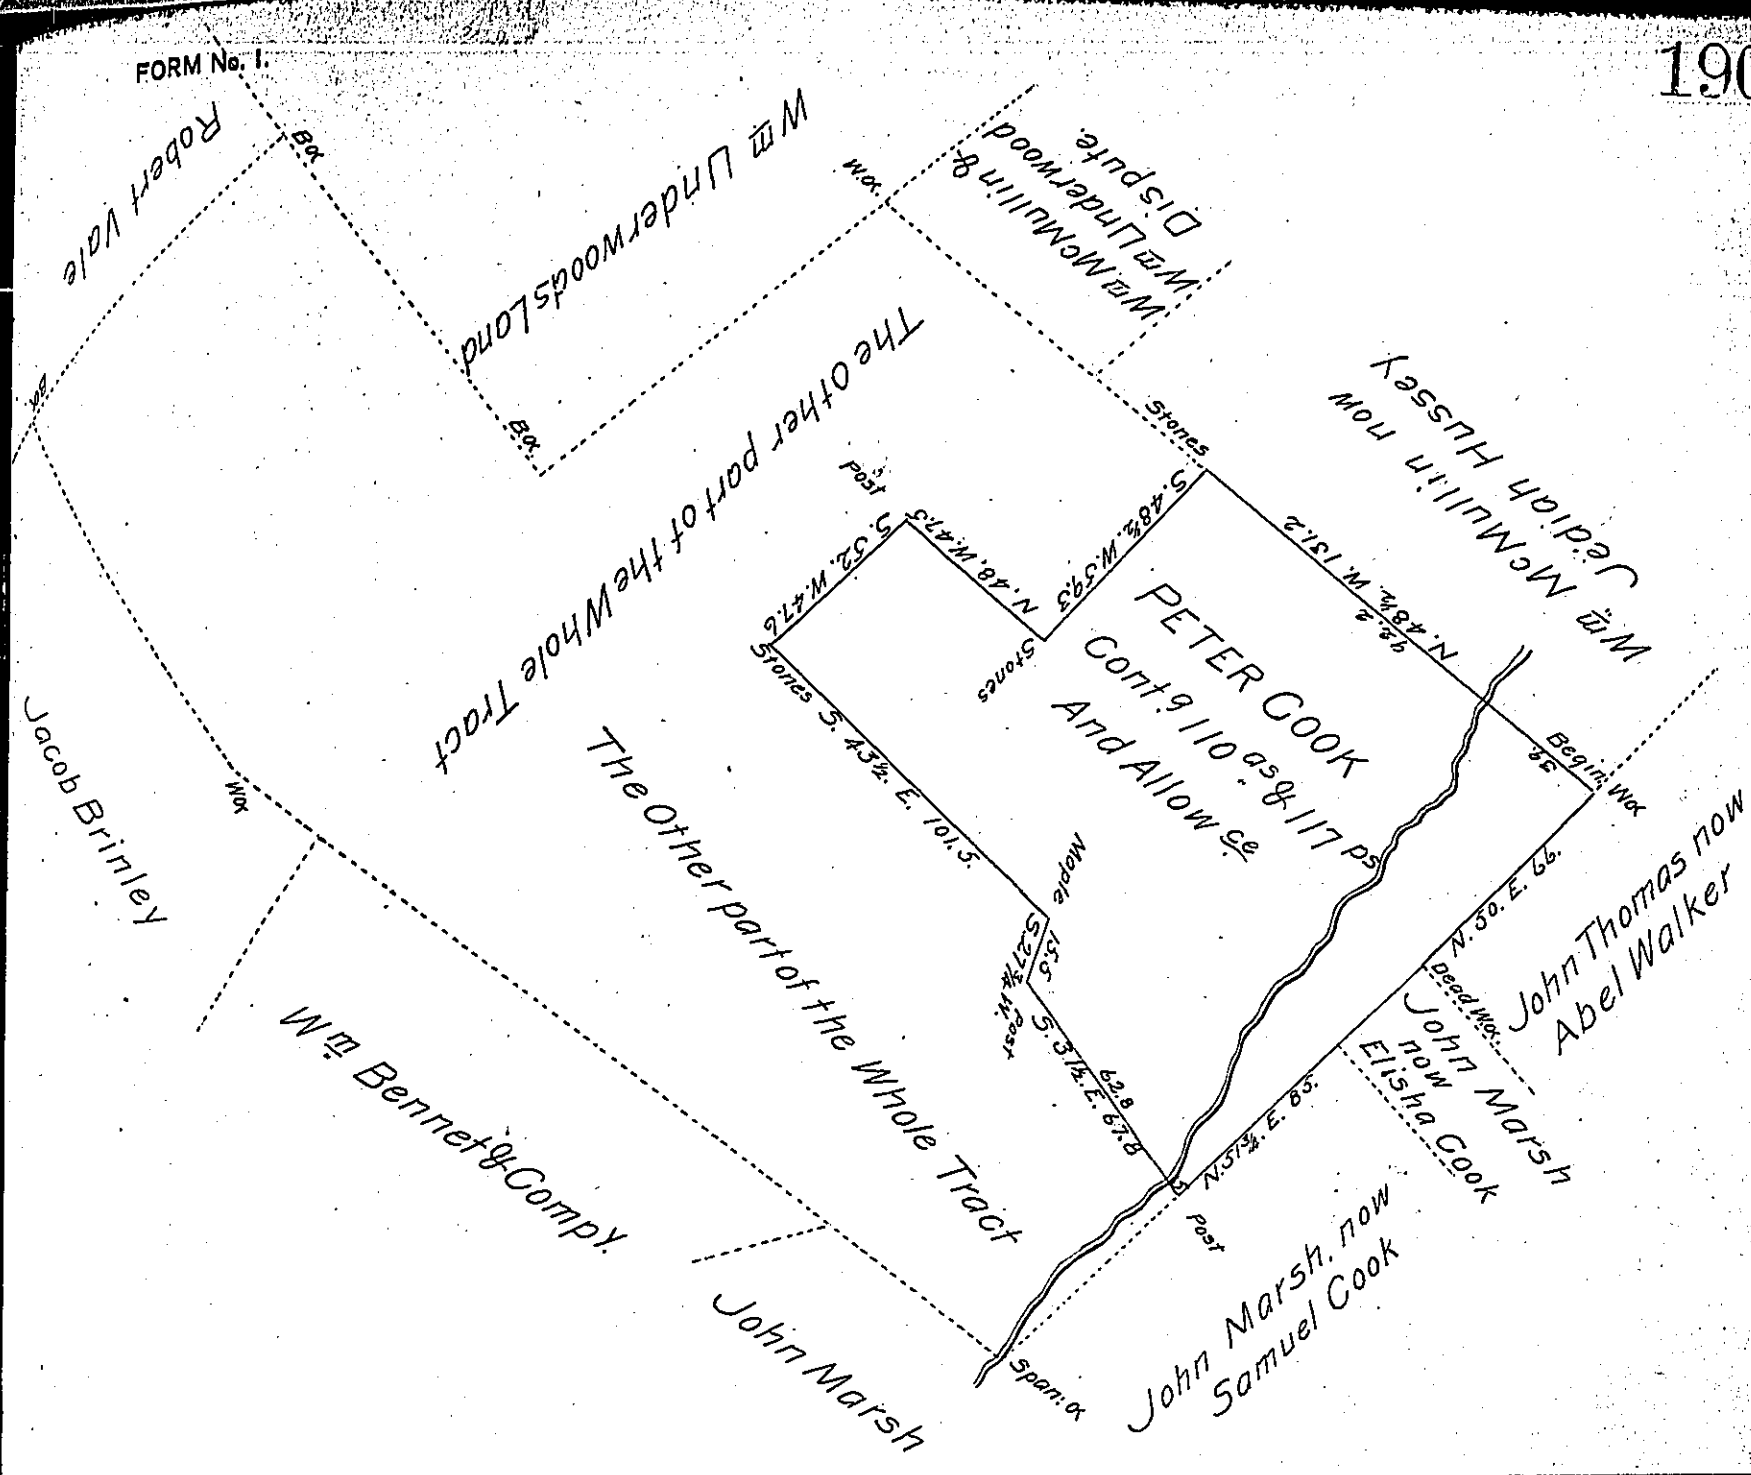

Situate in Warrington Township, in the County of York (late Lancaster County) Containing as above set forth 110 as. & 117 perches, and Allowance & Being part of a larger Tract of 385¾ as. & Allowce & of Land Originally Surveyed by Charles Lukens late D.S. on the 23rd day of April A.D. 1767 In Pursuance of a Warrant for 200 as. Granted to Peter Cook bearing date the 1st day of May A.D. 1744 Resurveyed and Divided off from the said larger Tract of Land, on the 30th day of April A.D. 1812 for Elisha Cook the present owner who desired that the same may be Returned for Confirmation

To Andrew Porter Esqr. Surveyor General Harrisburg Pa

Per Jacob Spangler D.S.

IN TESTIMONY that the above is a copy of the original remaining on file in the Department of Internal Affairs of Pennsylvania, made conformably to an Act of Assembly approved the 16th day of February, 1833, I have hereunto set my Hand and caused the Seal of said Department to be affixed at Harrisburg, this twenty-first day of April 1904.

Secretary of Internal Affairs.