FORM No. I.

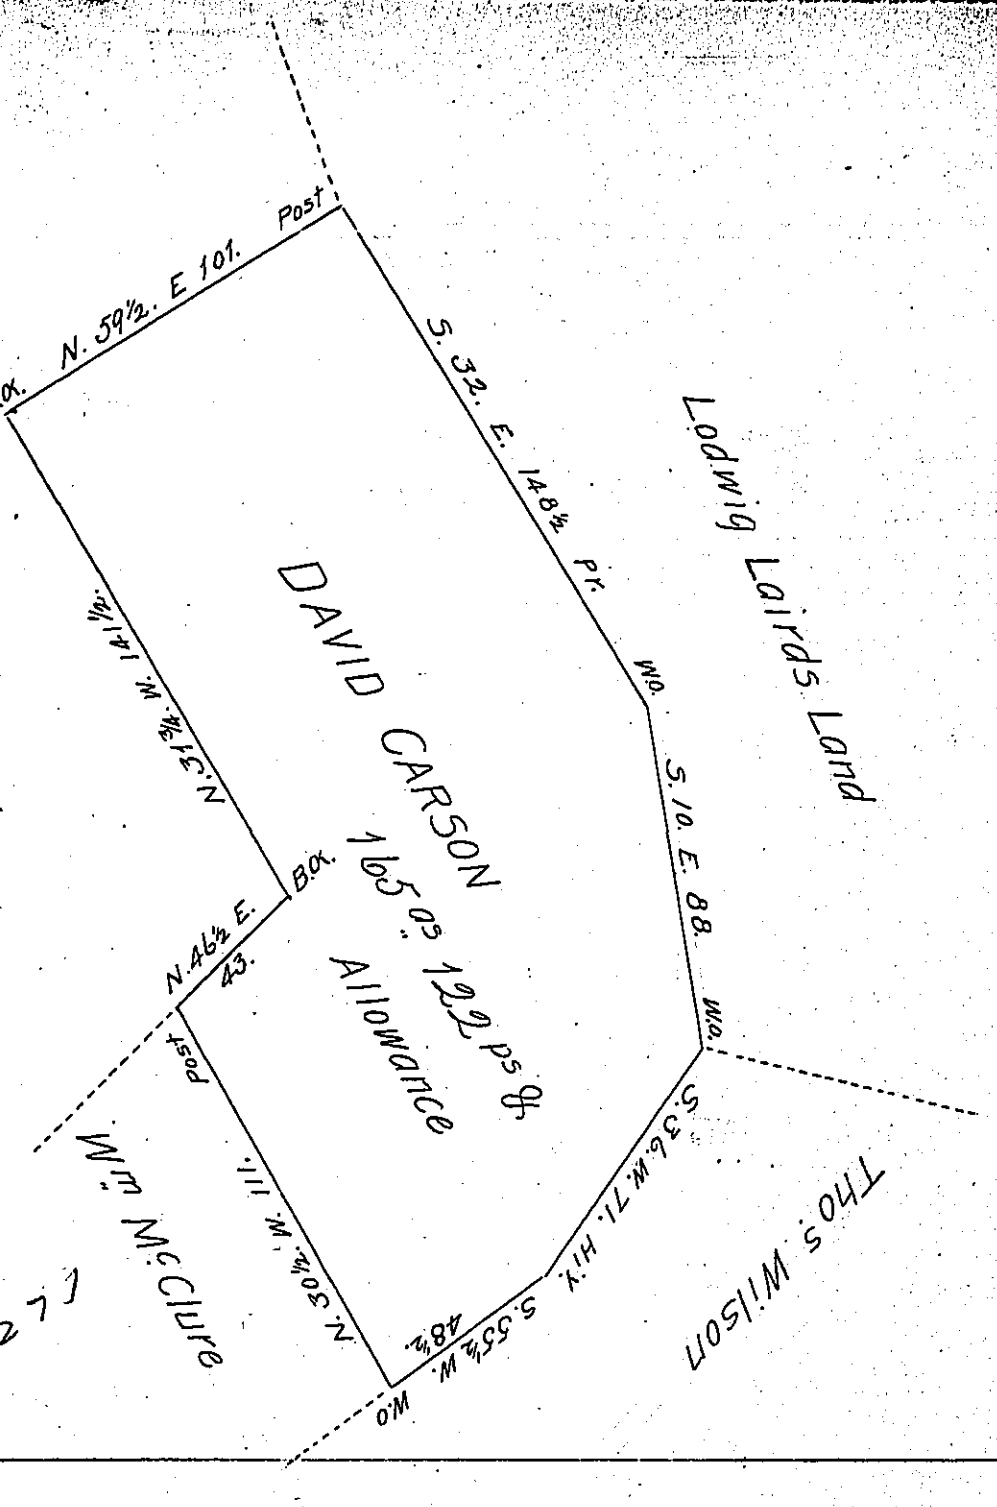

A Draught of a Tract of Land Situate in Tyrone Township Cumberland County Containing 165 as 122 ps and allowance of Six P Cent for Roads &c Surveyed the 3d day of March 1769 In pursuance of a warrant granted to David Carson dated the 3d day of June 1762 I Certify that the above is a Copy of a Draught Remaining in the Deputy Surveyors office at Carlisle, September the 23d 1812.

To Andrew Porter Esqr
S.G.

Wm Wheeler D.S.

IN TESTIMONY that the above is a copy of the original remaining on file in the Department of Internal Affairs of Pennsylvania, made conformably to an Act of Assembly approved the 16th day of February, 1833, I have hereunto set my Hand and caused the Seal of said Department to be affixed at Harrisburg, this twelfth day of May 1904.

Secretary of Internal Affairs.