FORM No. I.

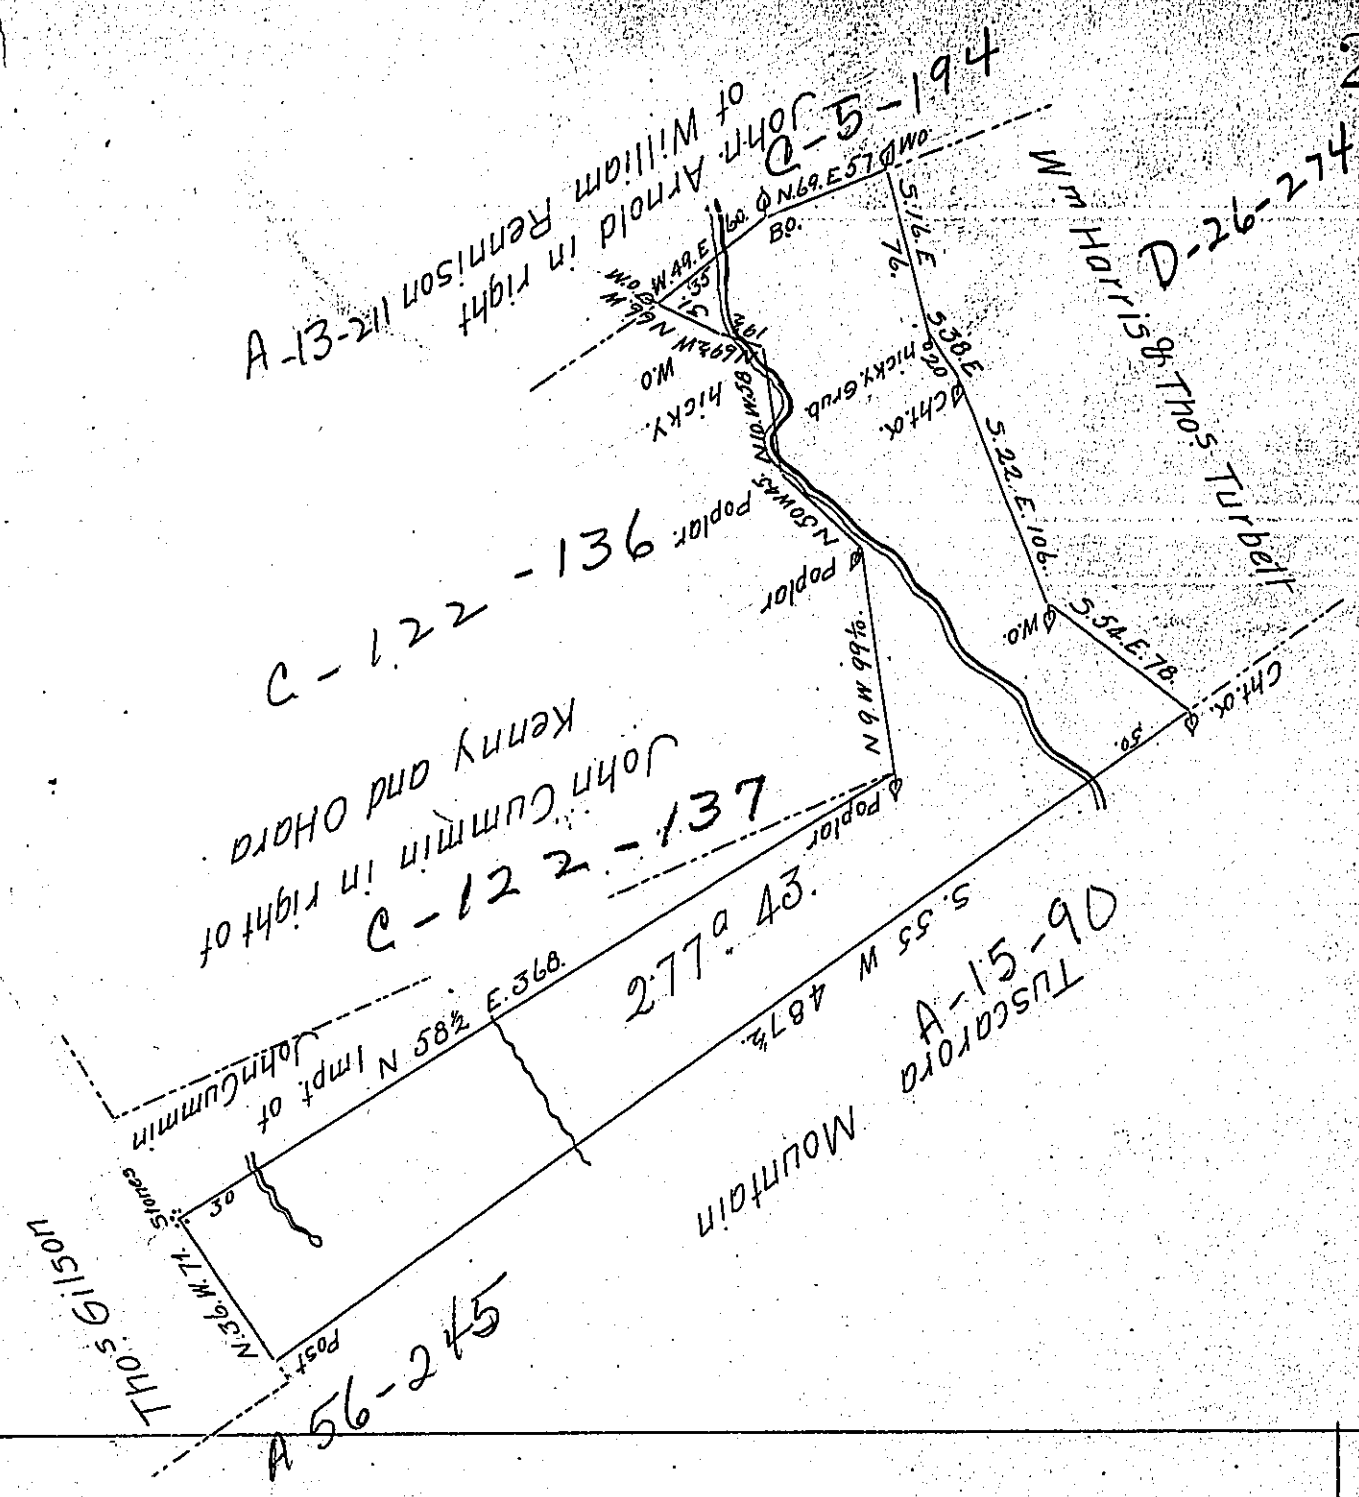

A Draught of two hundred and seventy seven acres and forty three perches of land with 6 P Cent for Roads situate in Millford township in Mifflin county Surveyed 25th and 26th June 1811 in pursuance of a warrant to Stewart Cummin dated 24th January 1793 and 4th Sepr 1813 examined and corrected in pursuance of an order of the, Honorable, the Board of property to John Cummin dated 23d August 1813.

To Andrew Porter Esquire
Surveyor General of Pennsylvania

Michael M Monahon D.S.

IN TESTIMONY that the above is a copy of the original remaining on file in the Department of Internal Affairs of Pennsylvania, made conformably to an Act of Assembly approved the 16th day of February, 1833, I have hereunto set my Hand and caused the Seal of said Department to be affixed at Harrisburg, this sixteenth *day of* May *1904.*

Isaac B. Brown
Secretary of Internal Affairs.