FORM No. I.

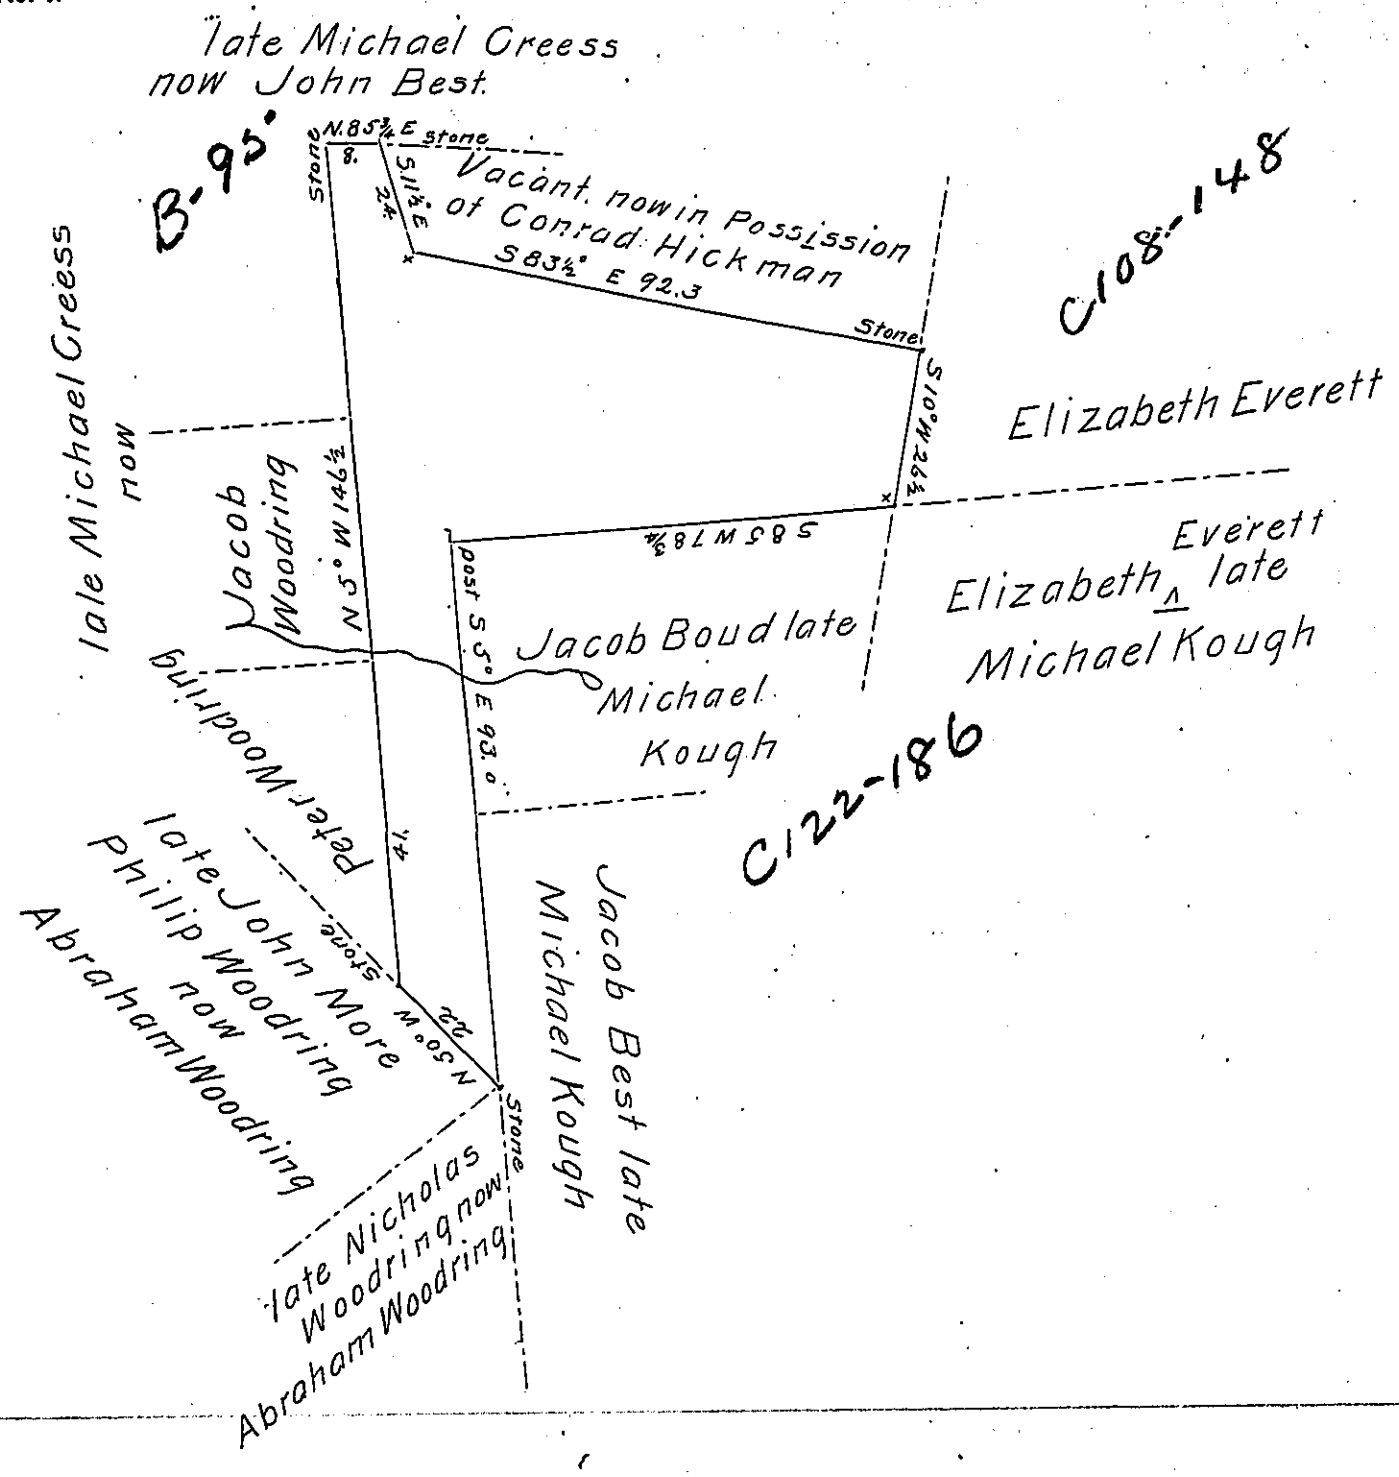

By Virtue of a Warrant dated the 16th day of March 1840 Surveyed the 24th day of March 1840 to Jacob Boud the above Described Tract of Land Situate in Williams Township Northampton County Containing Twenty nine acres and one hundred and forty three perches and the allowance of 6 p C &c

P James Searle

To Jacob Sallade Esq
Surveyor General

N. B the Land hath Been improved about 20 or 30 years by Clearing and Reasing grain thereon Put Know Building Is erected thereon

IN TESTIMONY that the above is a copy of the original remaining on file in the Department of Internal Affairs of Pennsylvania, made conformably to an Act of Assembly approved the 16th day of February, 1833, I have hereunto set my Hand and caused the Seal of said Department to be affixed at Harrisburg, this fifteenth *day of* February *1904.*

Isaac B. Brown

Secretary of Internal Affairs.