FORM No. I.

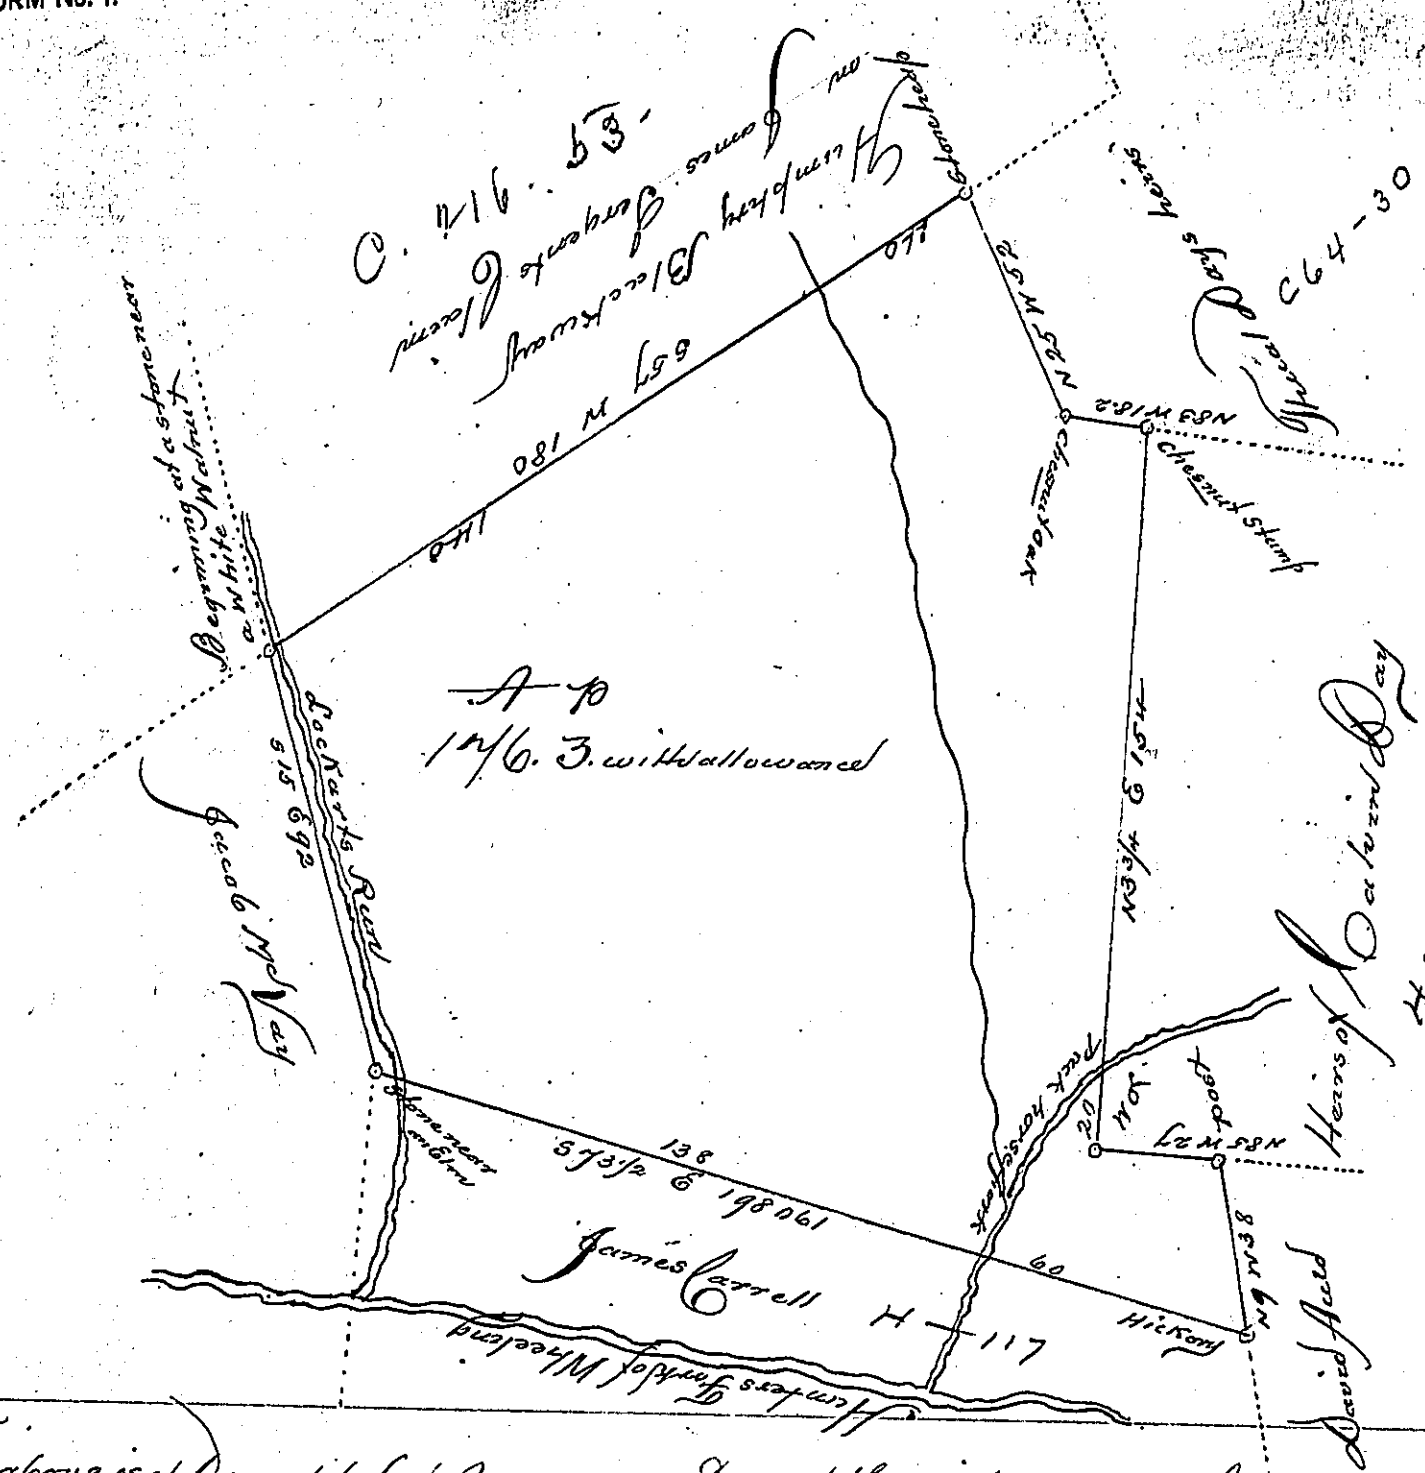

The above is a Draught of a Survey made June 1st 1825 in pursuance of a warrant granted to John Carrell, for ninety acres of Land, dated May 2d 1825 Situated on the waters of Wheeling Creek, in Findley Township W. Co, containing one hundred and seventy six acres, and three perches, with allowance of six per Cent, for highways, on the side next to James Carrell there is about 20 acres Cleared most of which has been cleared within 3 years past, & some of it earlier, there is a house on it but they say it was built since they made their application

Stephen Woods D. S.

IN TESTIMONY that the above is a copy of the original remaining on file in the Department of Internal Affairs of Pennsylvania, made conformably to an Act of Assembly approved the 16th day of February, 1833, I have hereunto set my Hand and caused the Seal of said Department to be affixed at Harrisburg, this Twenty-ninth day of April, 1904

Isaac B. Brown

Secretary of Internal Affairs.