FORM No. I.

D-12-211

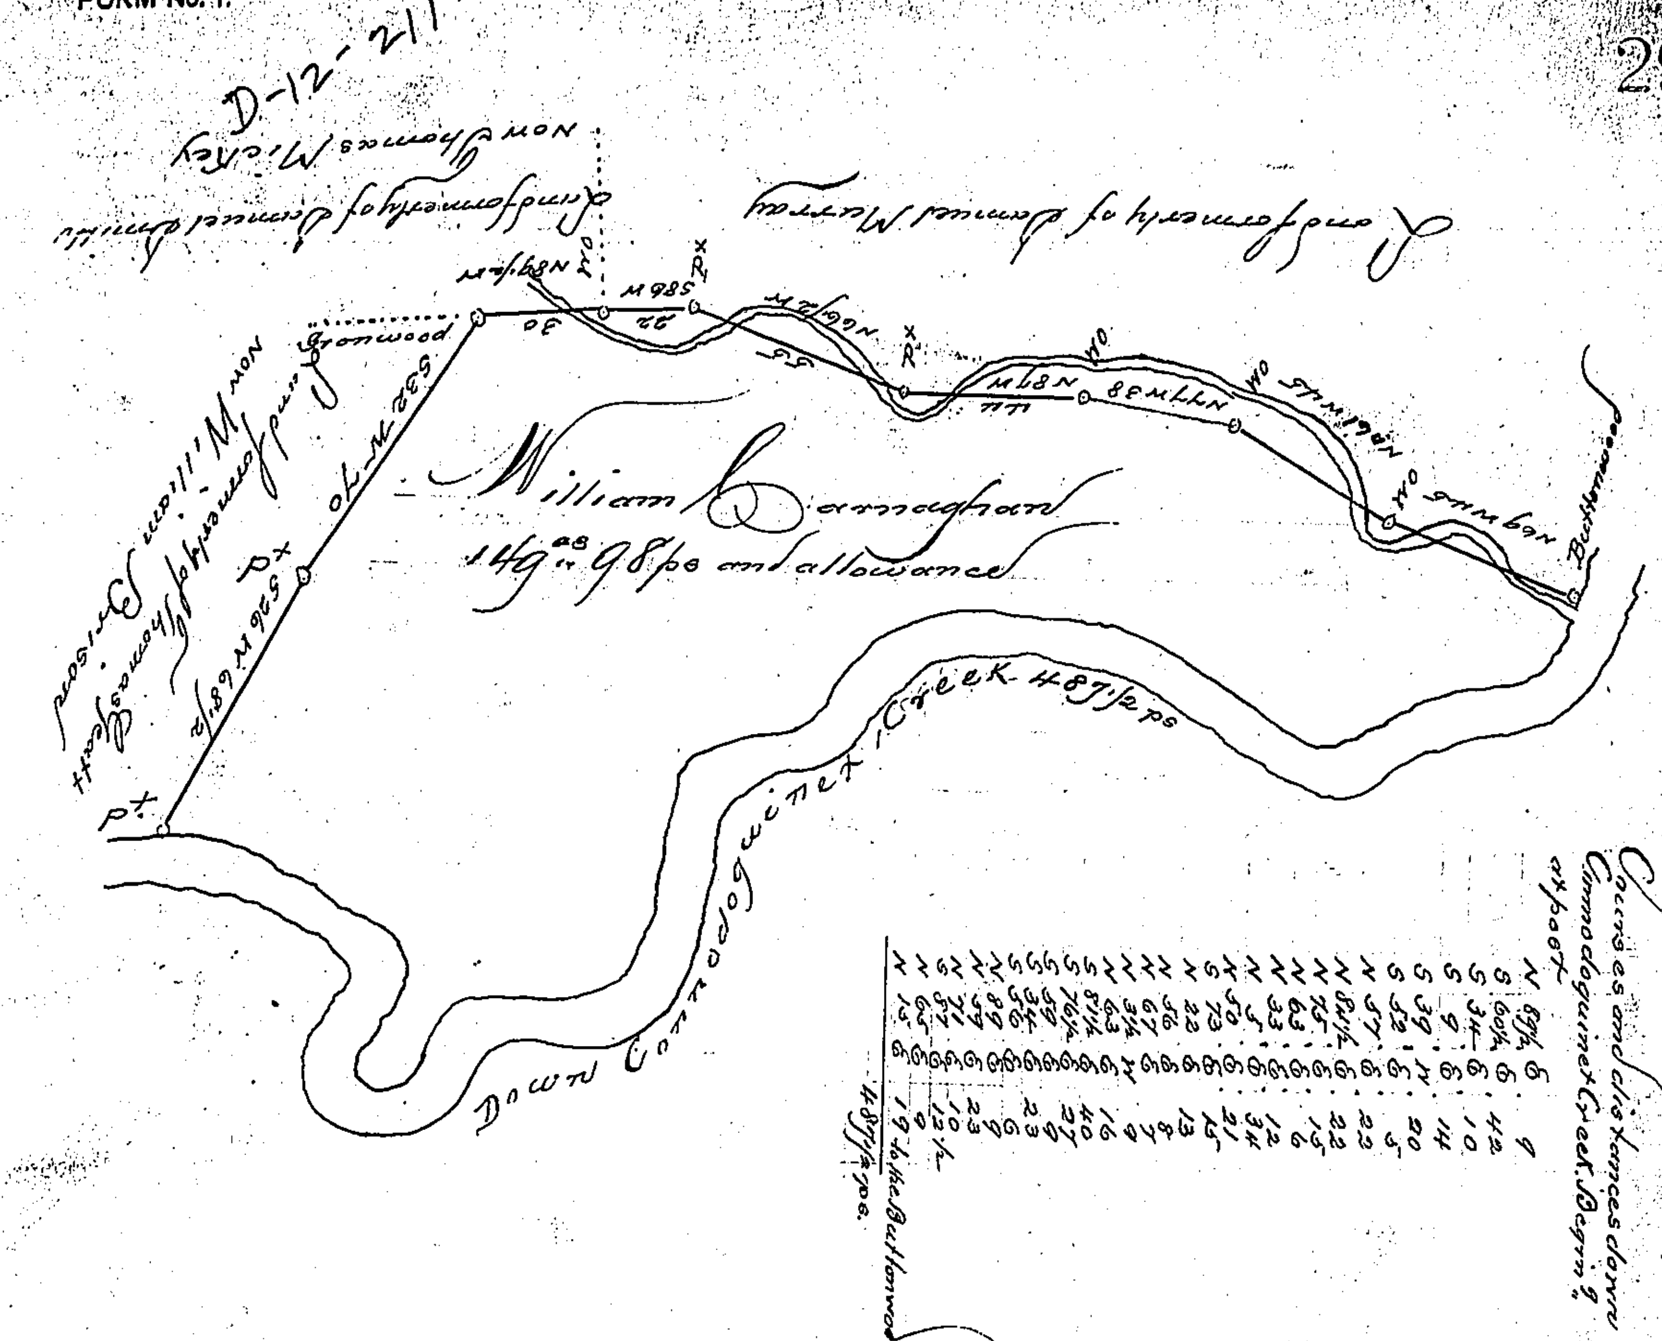

A Draught of a tract of Land situate (now) in Mifflin Township Cumberland County Containing 149as 98 pr. and the allowance of six pr. Cent for Roads &c. Surveyed In pursuance of a warrant granted to William Carnaghan dated the 20th day of March 1750.

I do certify that the above is a true Copy of a Draught remaining in the Deputy Surveyors Office, Surveyed by William Wheeler late Deputy Surveyor of Cumberland County June the 26th A.D. 1821.

Samuel Ruby D. S.

To Samuel Cochran Esqr.
S. G.

IN TESTIMONY that the above is a copy of the original remaining on file in the Department of Internal Affairs of Pennsylvania, made conformably to an Act of Assembly approved the 16th day of February, 1833, I have hereunto set my Hand and caused the Seal of said Department to be affixed at Harrisburg, this thirteenth day of May 1904.

Isaac B. Brown
Secretary of Internal Affairs.