FORM No. 1.

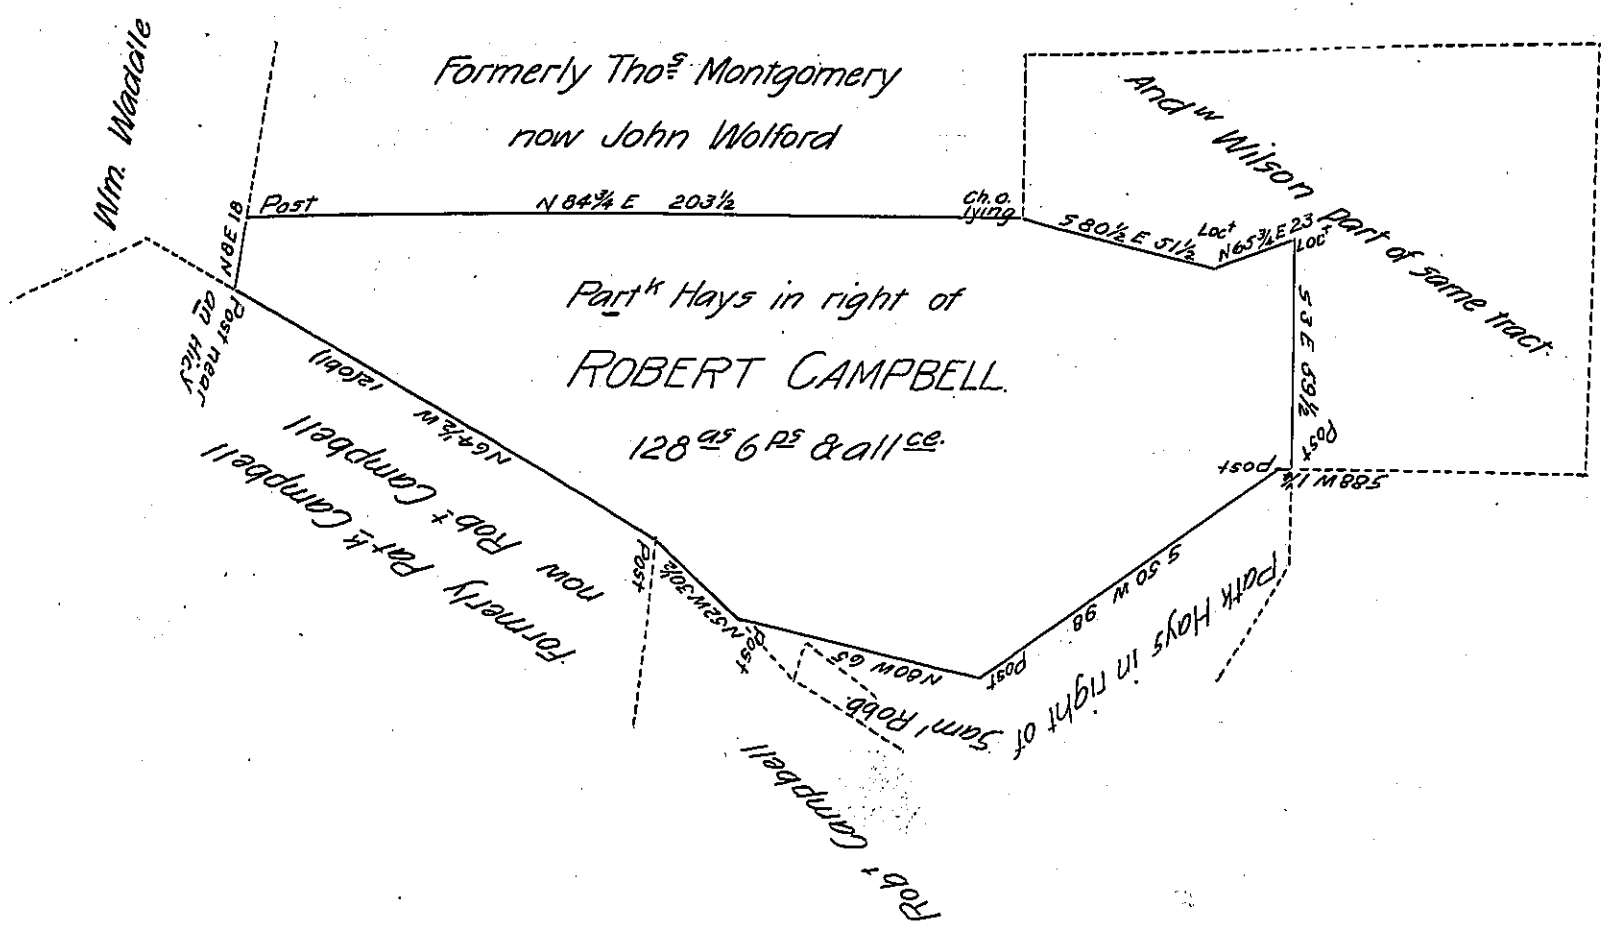

The above described Tract of one hundred and twenty eight acres & six perches and allowance of six per cent for Roads &c is part of a larger tract of 195 acres and allowance situate in Peters township (formerly Cumberland; now Franklin County, which was surveyed in pursuance of a Warrant, Granted to Robert Campbell, bearing date the 4th day of September 1767 Resurveyed & divided off the above part for Patrick Hays the 4th of December 1822

Wm S Davis D S

To Samuel Cochran Esqr

Surveyor Genl of Penn^a

IN TESTIMONY that the above is a copy of the original remaining on file in the Department of Internal Affairs of Pennsylvania, made conformably to an Act of Assembly approved the 16th day of February, 1833, I have hereunto set my Hand and caused the Seal of said Department to be affixed at Harrisburg, this fourth *day of* May *1904*

Secretary of Internal Affairs.