FORM No. I.

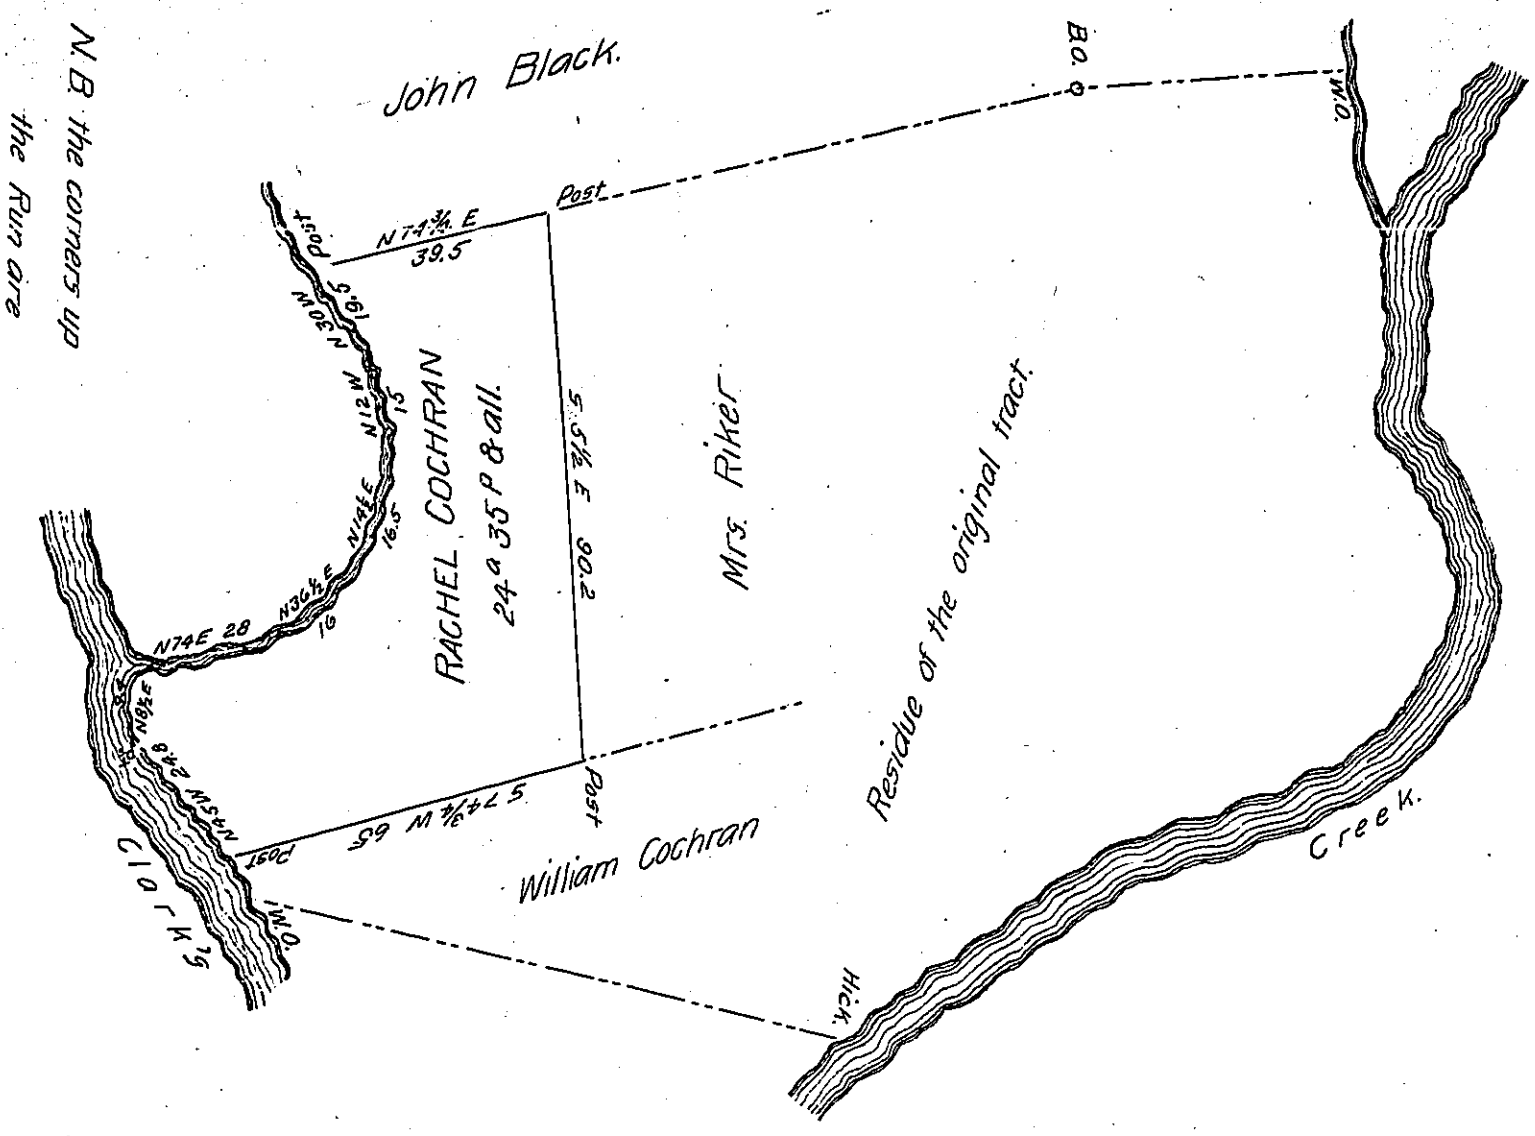

N.B the corners up the Run are all posts

Surveyed March 27 — 1826 for Rachel Cochran Situate in Middle Paxton Township Dauphin County Containing twenty four acres thirty five perches and allowance of six per Cent. Being part of a larger tract Surveyed to Samuel Cochran on application No. 3326. dated 23d May 1768.

John Davies D. S.

To Gabriel Hiester Esqr

Surveyor Genl.

IN TESTIMONY that the above is a copy of the original remaining on file in the Department of Internal Affairs of Pennsylvania, made conformably to an Act of Assembly approved the 16th day of February, 1833, I have hereunto set my Hand and caused the Seal of said Department to be affixed at Harrisburg, this eleventh *day of* May *1904*

Isaac B. Brown

Secretary of Internal Affairs.