FORM No. I.

See Pages 131, 229 & 231

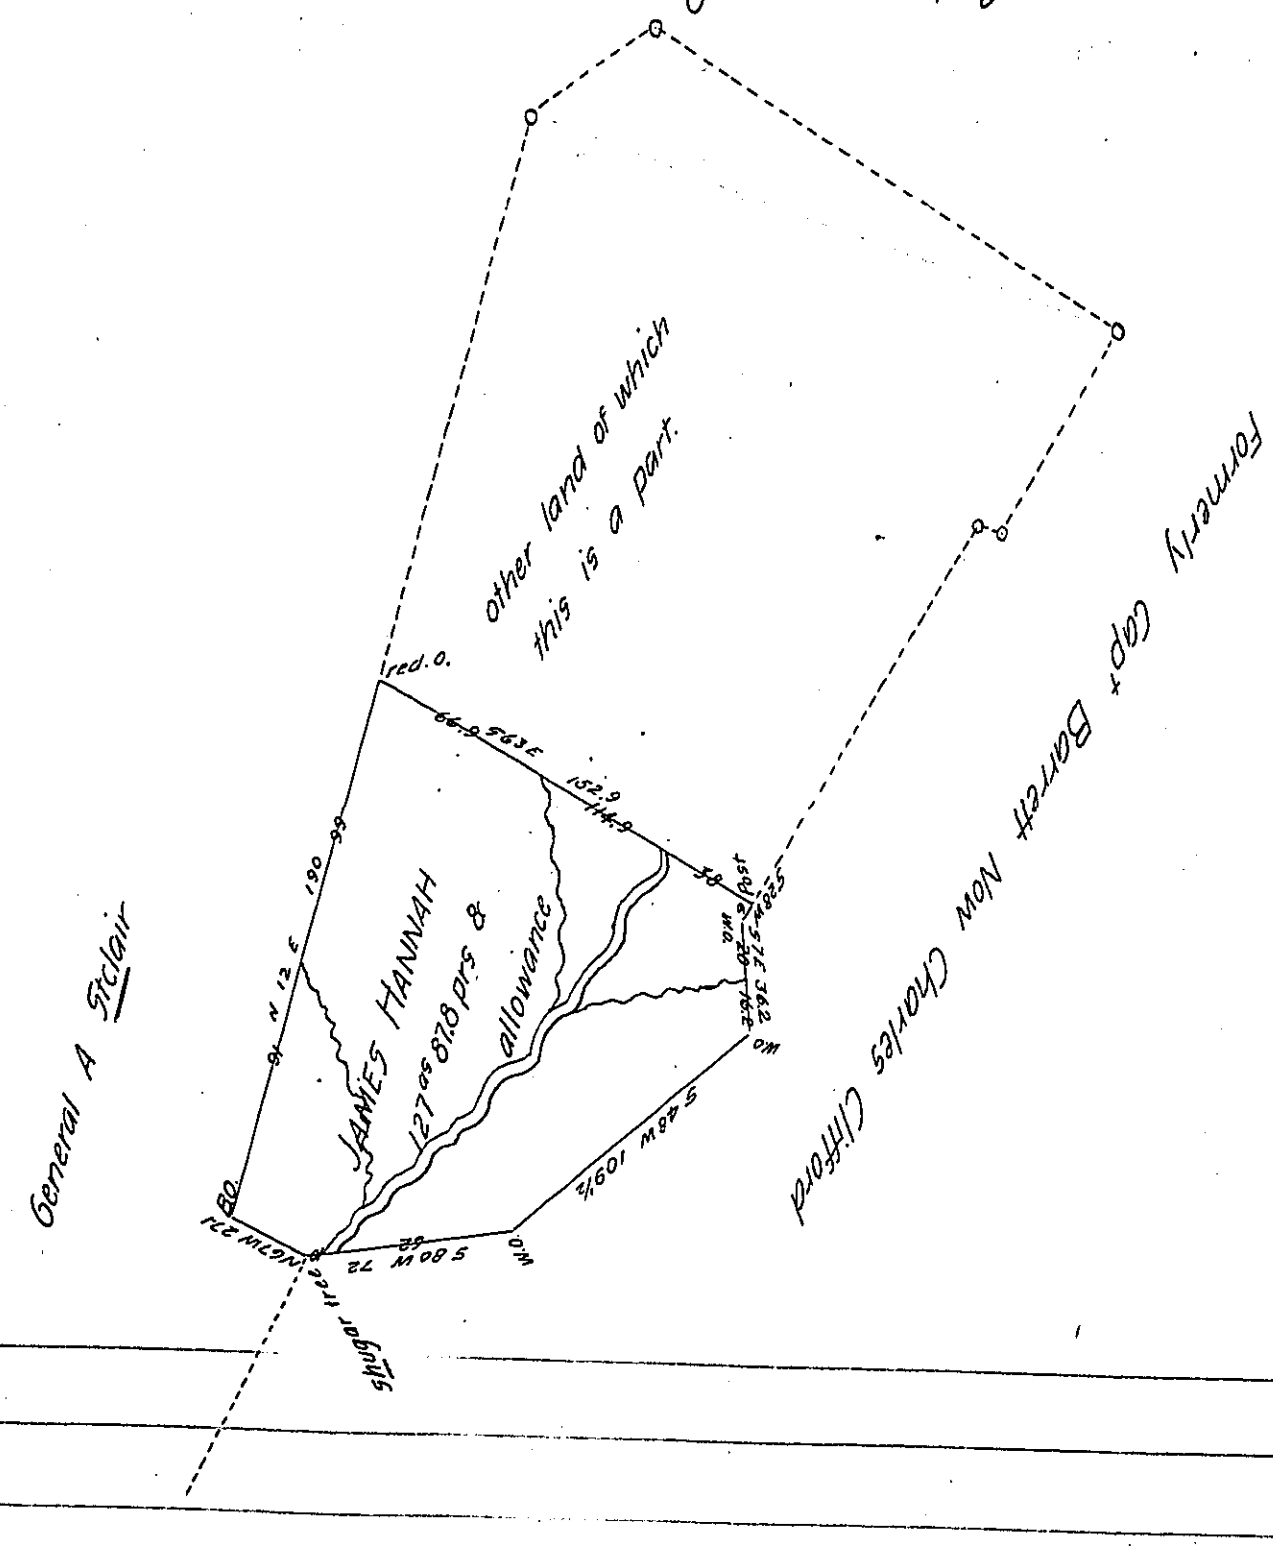

In pursuance of an order N° 2041 granted to James Hannah dated Aprile 3d 1769 Surveyed June 28th 1813 the above described part of a tract of Con= taining one hundred and twenty seven acres eighty seven and eight tenth perch= es & allowance proportioned at six per cent for roads &c Situate in fairfield Township in the County of Westmoreland it Being part of a large tract said to Contain in the whole 353 as. 105 prs and allowance which was surveyed on the 14th day of Nov 1769 By Robert M'Crea then D.S.

Richard T Leech Esqr — James Murry D.S.

Surveyor General of Pennª

on examination I believe the above survey to be correct.

Thos Potter D.S.

IN TESTIMONY that the above is a copy of the original remaining on file in the Department of Internal Affairs of Pennsylvania, made conformably to an Act of Assembly approved the 16th day of February, 1833, I have hereunto set my Hand and caused the Seal of said Department to be affixed at Harrisburg, this thirteenth *day of* *19*

Isaac B. Brown

Secretary of Internal Affairs.