FORM No. 1.

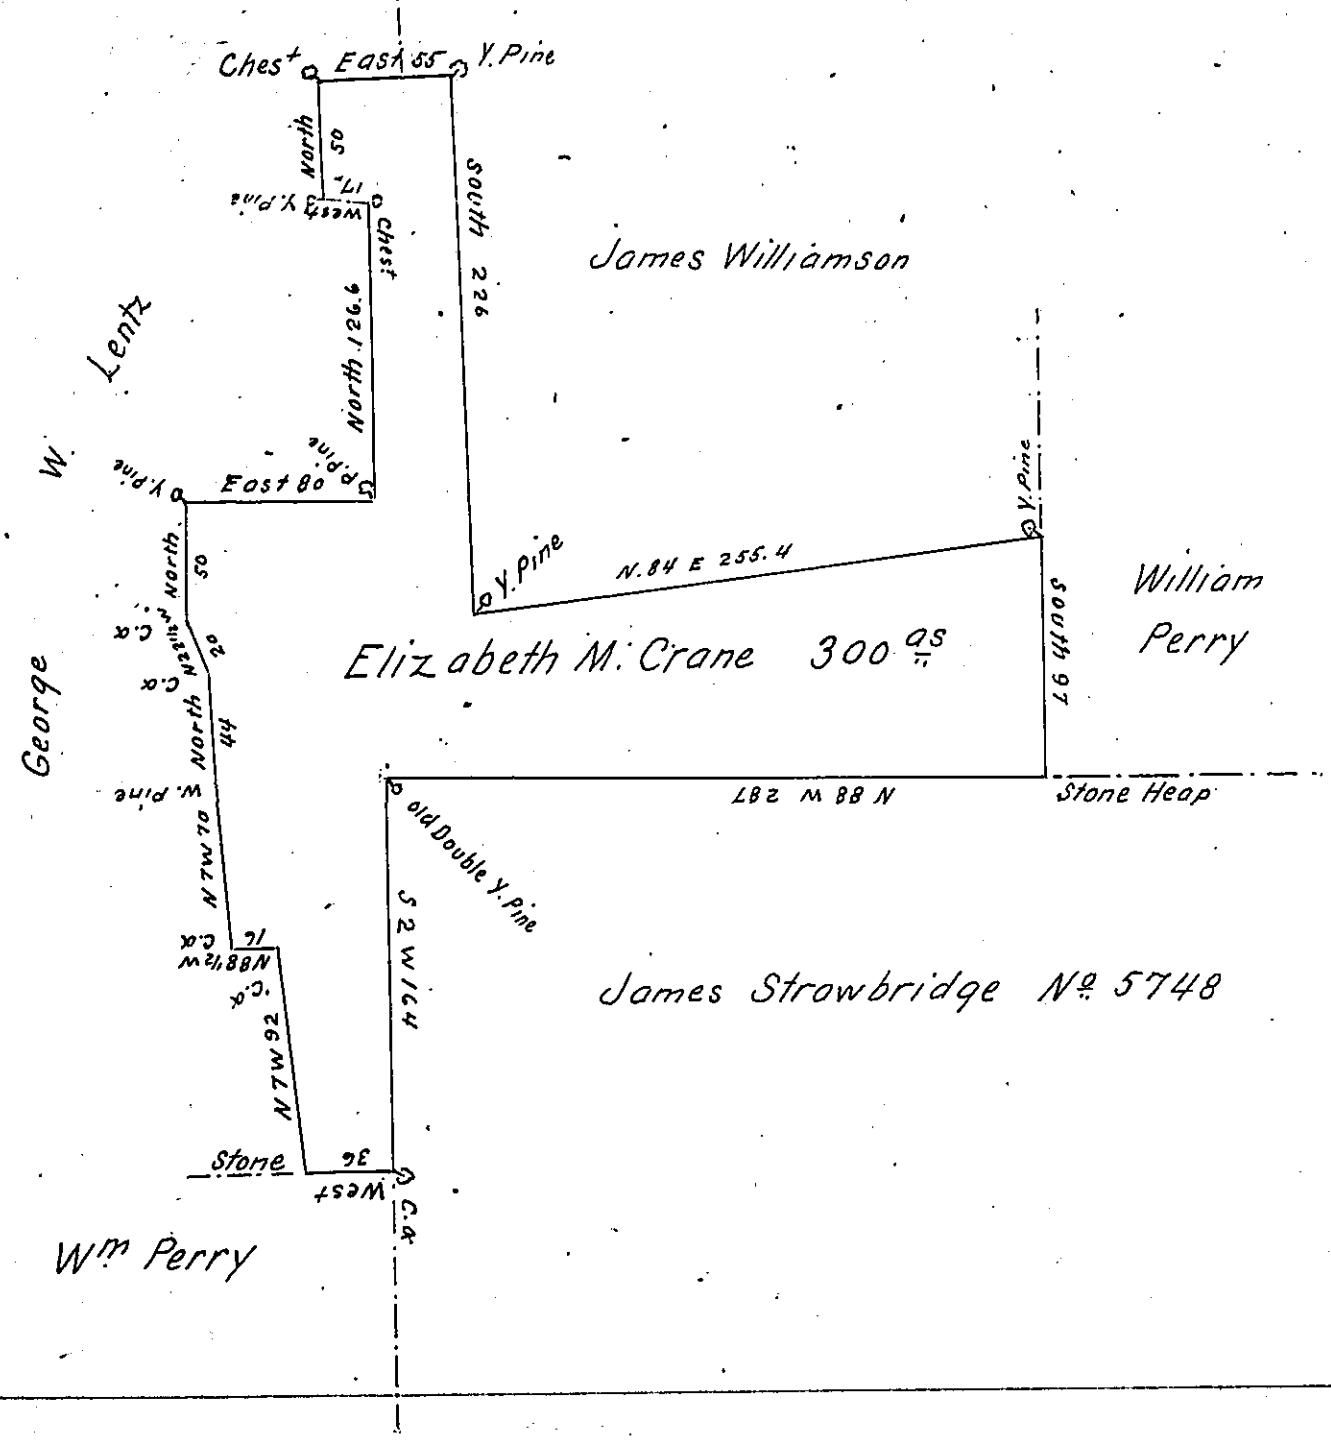

Situate in Mifflin Township Lycoming County, Surveyed to Elizabeth M. Crane on the 3d day of October 1856, in pursuance of her Warrant for 300 Acres bearing date the 2d day of November 1855. Containing three hundred Acres With Allowance of Six per Cent for Roads &c.

To J. Porter Brawley Esq. Surveyor General } A. H. McHenry Co. Sur. for Lycoming Co.

IN TESTIMONY that the above is a copy of the original remaining on file in the Department of Internal Affairs of Pennsylvania, made conformably to an Act of Assembly approved the 16th day of February, 1833, I have hereunto set my Hand and caused the Seal of said Department to be affixed at Harrisburg, this fourteenth *day of* June *1904.*

Isaac B. Brown
Secretary of Internal Affairs.