FORM No. I.

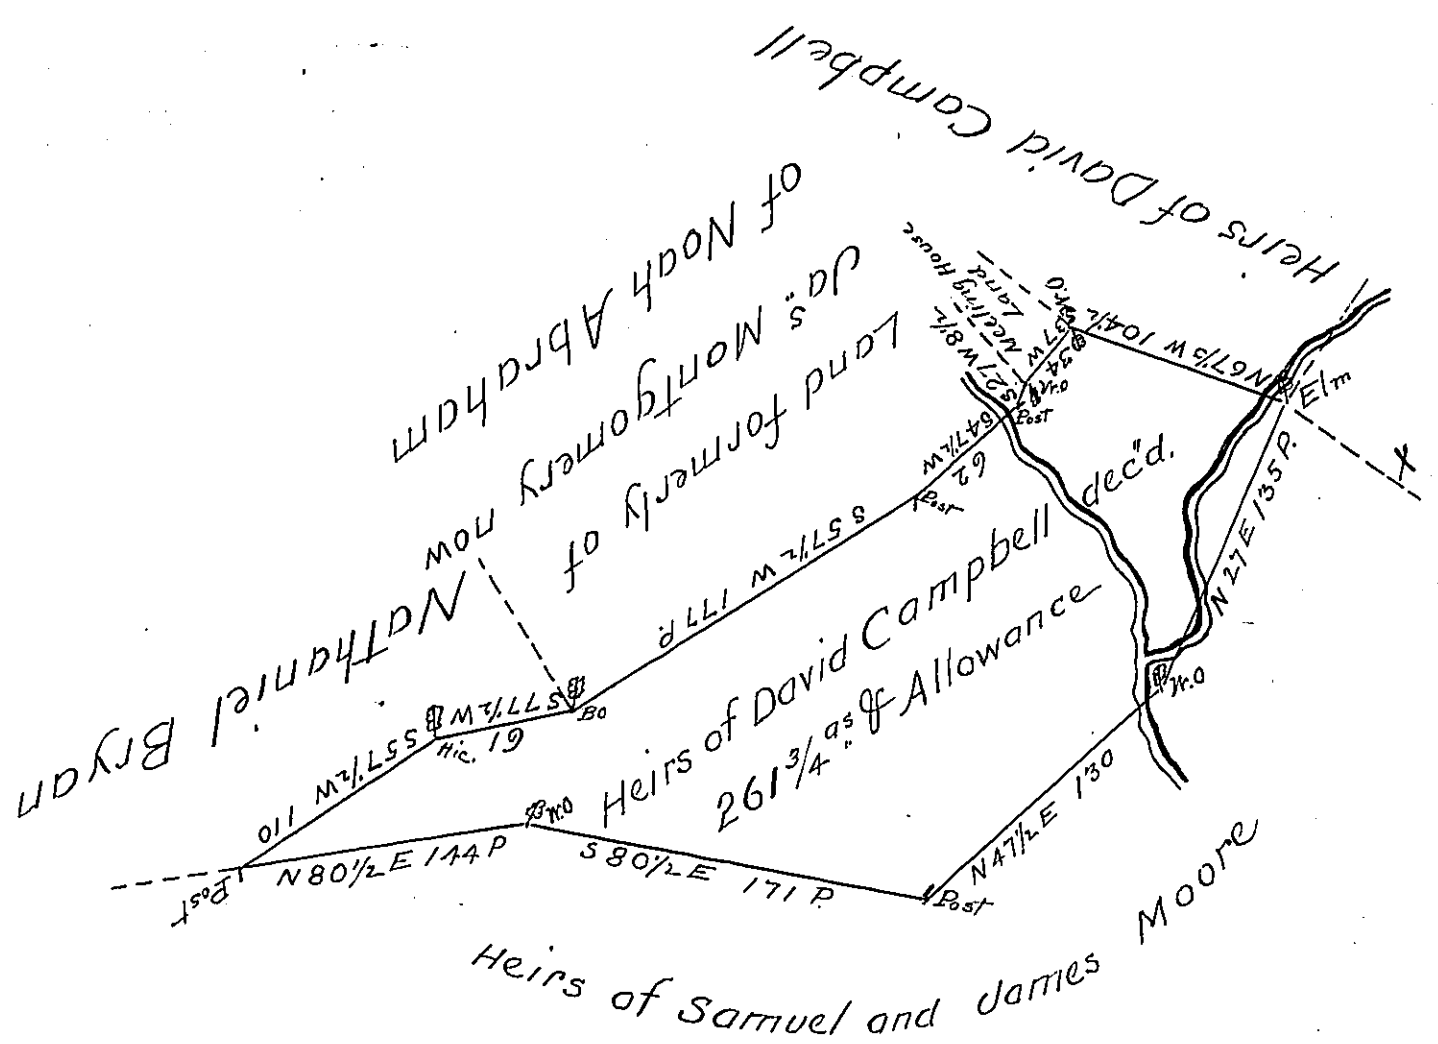

A Draft of a Tract of Land situate in Fannet Township in the County of Franklin (formerly in the County of Cumberland) Containing two hundred and sixty one Acres and Three Quarters—and the Allowance of Six P Cent. for Roads &c. Resurveyed April 12th 1793 in pursuance of a Warrant granted to David Campbell bearing Date the 19th Day of September 1765.—

Matthew Henderson D.S.

To Daniel Brodhead Esquire
Surveyor General of Pennsylvania

IN TESTIMONY that the above is a copy of the original remaining on file in the Department of Internal Affairs of Pennsylvania, made conformably to an Act of Assembly approved the 16th day of February, 1833, I have hereunto set my Hand and caused the Seal of said Department to be affixed at Harrisburg, this ninth *day of* May *1904.*

Isaac B. Brown
Secretary of Internal Affairs.