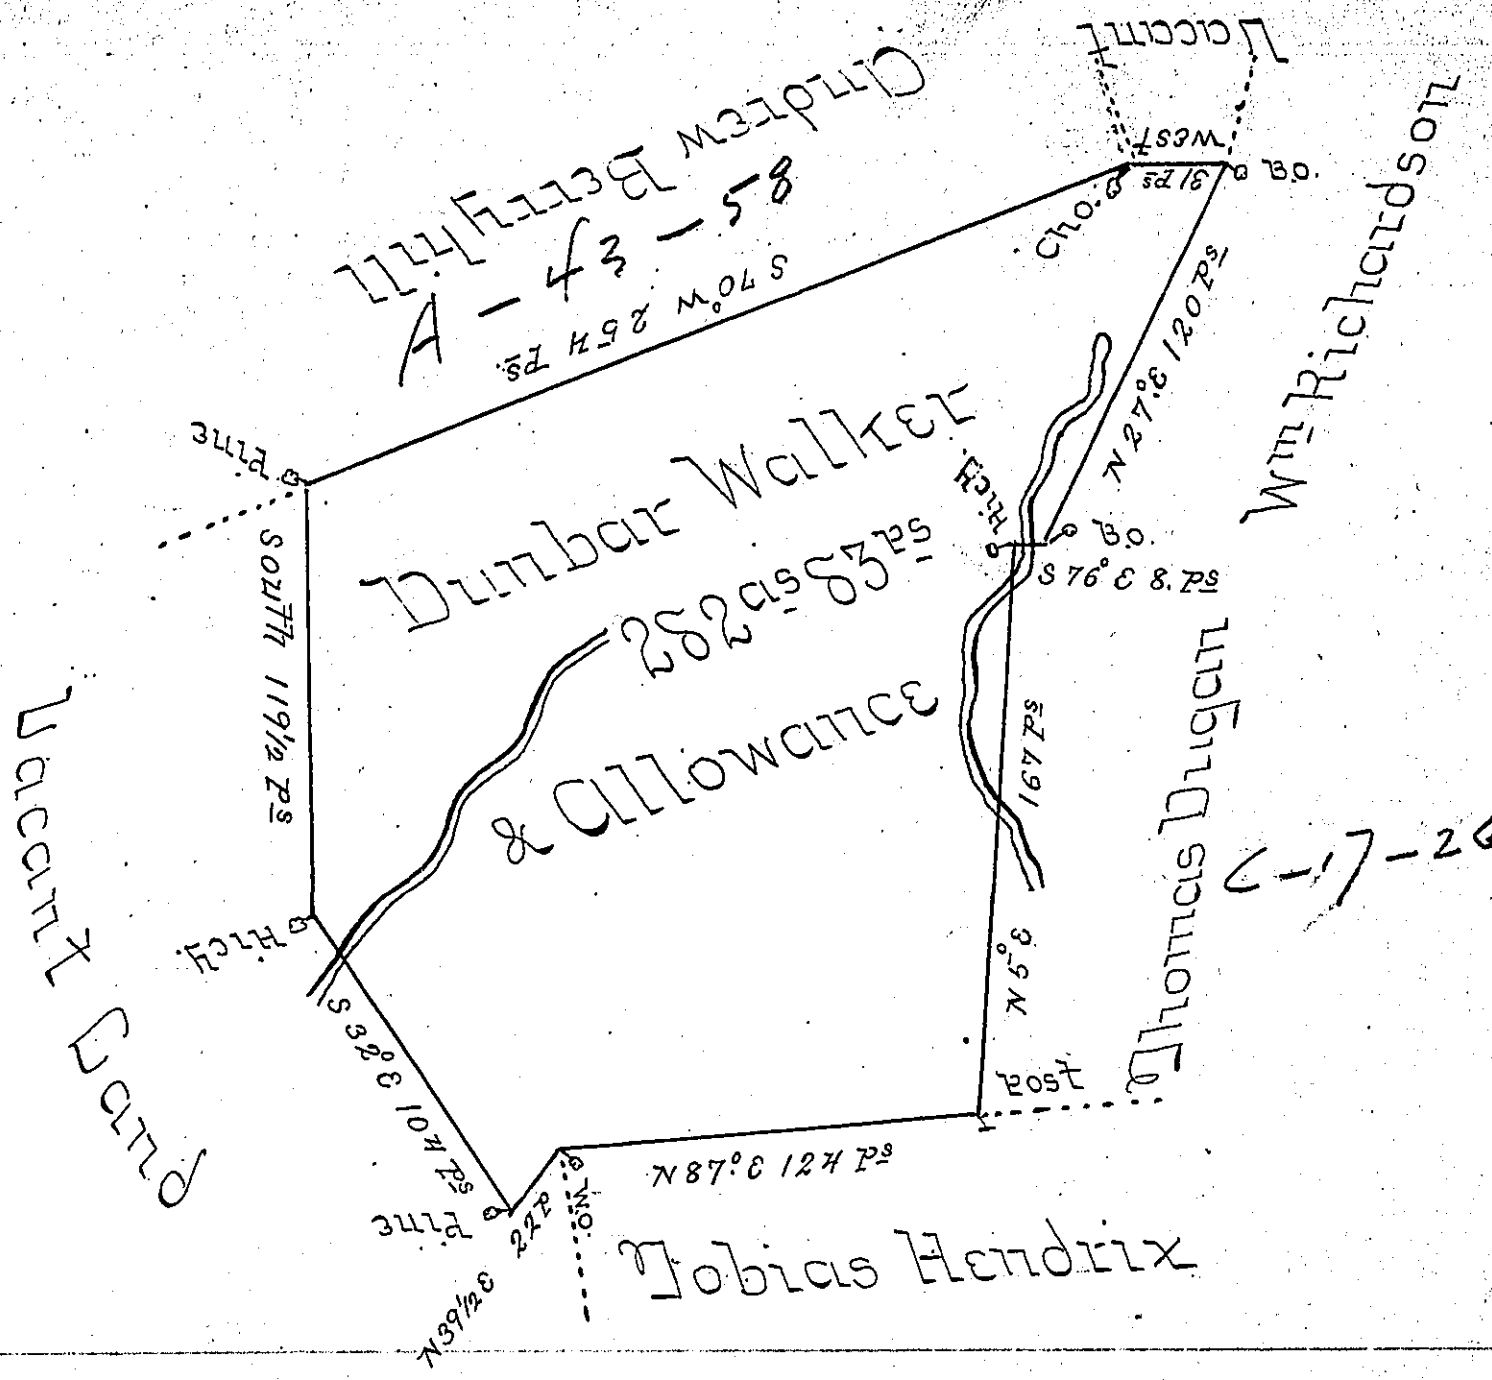

C-17-268

A Draught of a Tract of Land situate in Rye Township in the County of Cumberland Containing Two Hundred & eighty two Acres and eighty Three Perches and an Allowance of six P. Cent for Roads &c. Surveyd Feby 26. 1768 for Dunbar Walker in pursuance of an Order of Survey Dated January 20th 1767 No 259.

John Armstrong DS.

To John Lukens Esqr Surveyor General

IN TESTIMONY that the above is a copy of the original remaining on file in the Department of Internal Affairs of Pennsylvania, made conformably to an Act of Assembly approved the 16th day of February, 1833, I have hereunto set my Hand and caused the Seal of said Department to be affixed at Harrisburg, this Third *day of* May *1904.*

Isaac B. Brown

Secretary of Internal Affairs.