FORM No. I.

86

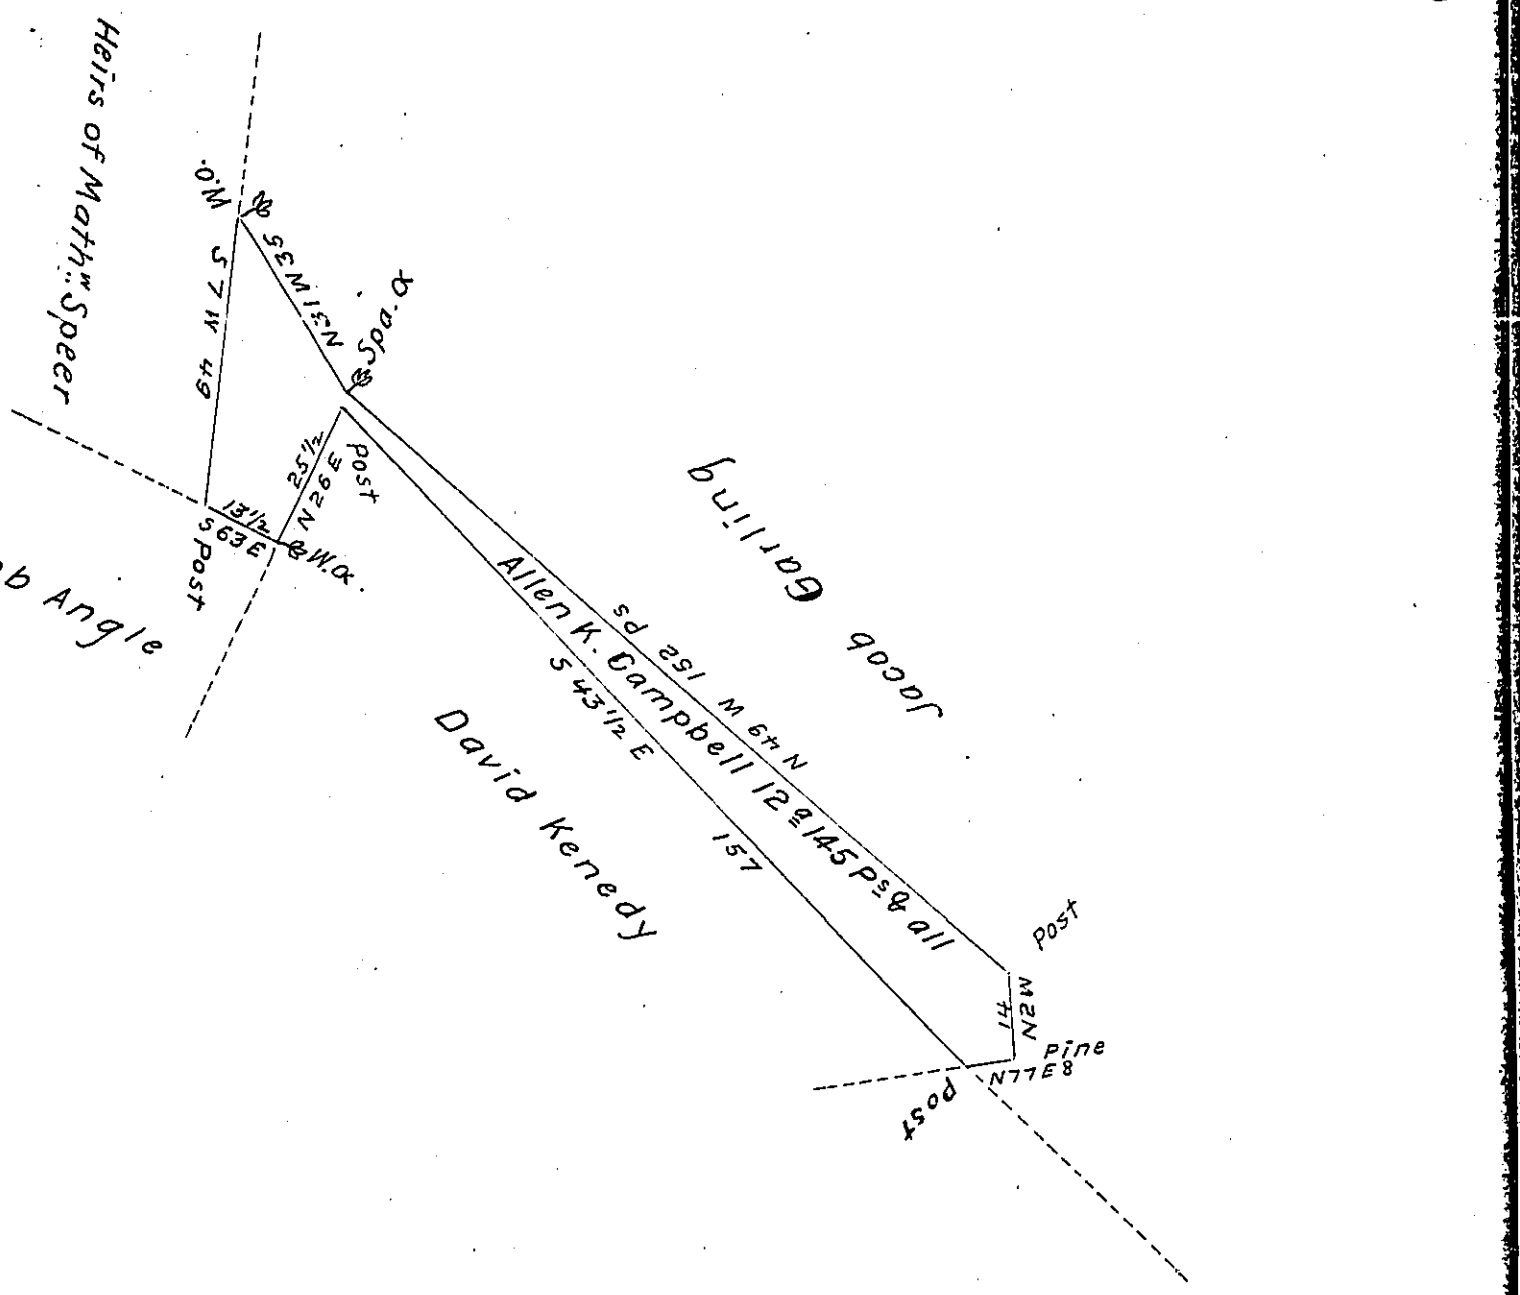

Draught of a Tract of Land Situate in Montgomery Township Franklin County Containing Twelve acres and one hundred and fourty five perches & allowance of Six P Cent for Roads &c — Surveyed December 31st 1814 In pursuance of a Warrant Granted Allen K. Campbell for 20a. Dated August 11th 1814

Richd T. Leech Esqr Surveyor General

Archibald Fleming D.S.

N.B. The improvement on the above survey appears to have been Commenced prior to the 28th of March 1814 Given under my hand this 24th of Jany 1815

Archd Fleming D.S.

IN TESTIMONY that the above is a copy of the original remaining on file in the Department of Internal Affairs of Pennsylvania, made conformably to an Act of Assembly approved the 16th day of February, 1833, I have hereunto set my Hand and caused the Seal of said Department to be affixed at Harrisburg, this thirteenth day of May 1904

Isaac B. Brown

Secretary of Internal Affairs.