FORM No. I.

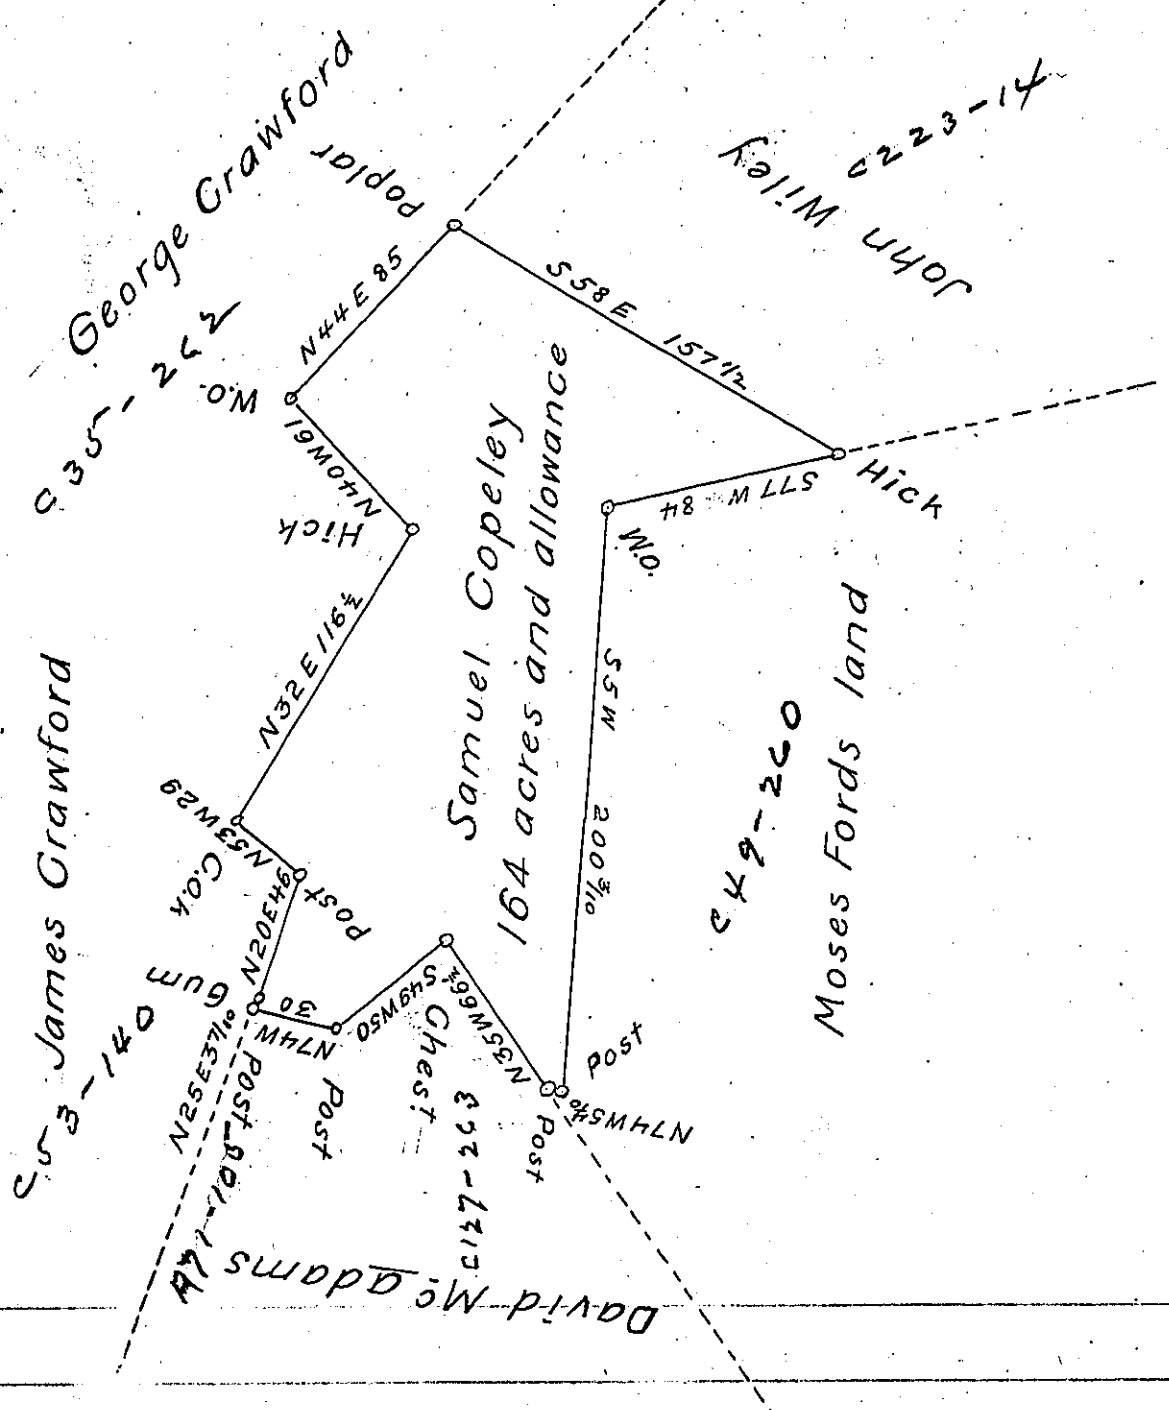

In pursuance of a warrant granted to Samuel Copeley bearing date February 26th 1788. there was Survey'd on the 15th day of December 1801 By John Moore then Deputy Surveyor the above discribed tract of land Containing one hundred and sixty four acres & allowance proportioned at Six per cent Situate in Unity township in the County of Westmorelan Copyed from John Moores draft now remaining in my office which I have examined & find aparantly tallarable Correct, Certified this 29th day of decr 1814

To Richard T. Leech Esqr
Surveyor General

Pr. James Murry D.S.

IN TESTIMONY that the above is a copy of the original remaining on file in the Department of Internal Affairs of Pennsylvania, made conformably to an Act of Assembly approved the 16th day of February, 1833, I have hereunto set my Hand and caused the Seal of said Department to be affixed at Harrisburg, this Ninth day of April 1904

Isaac B. Brown

Secretary of Internal Affairs.