FORM No. I.

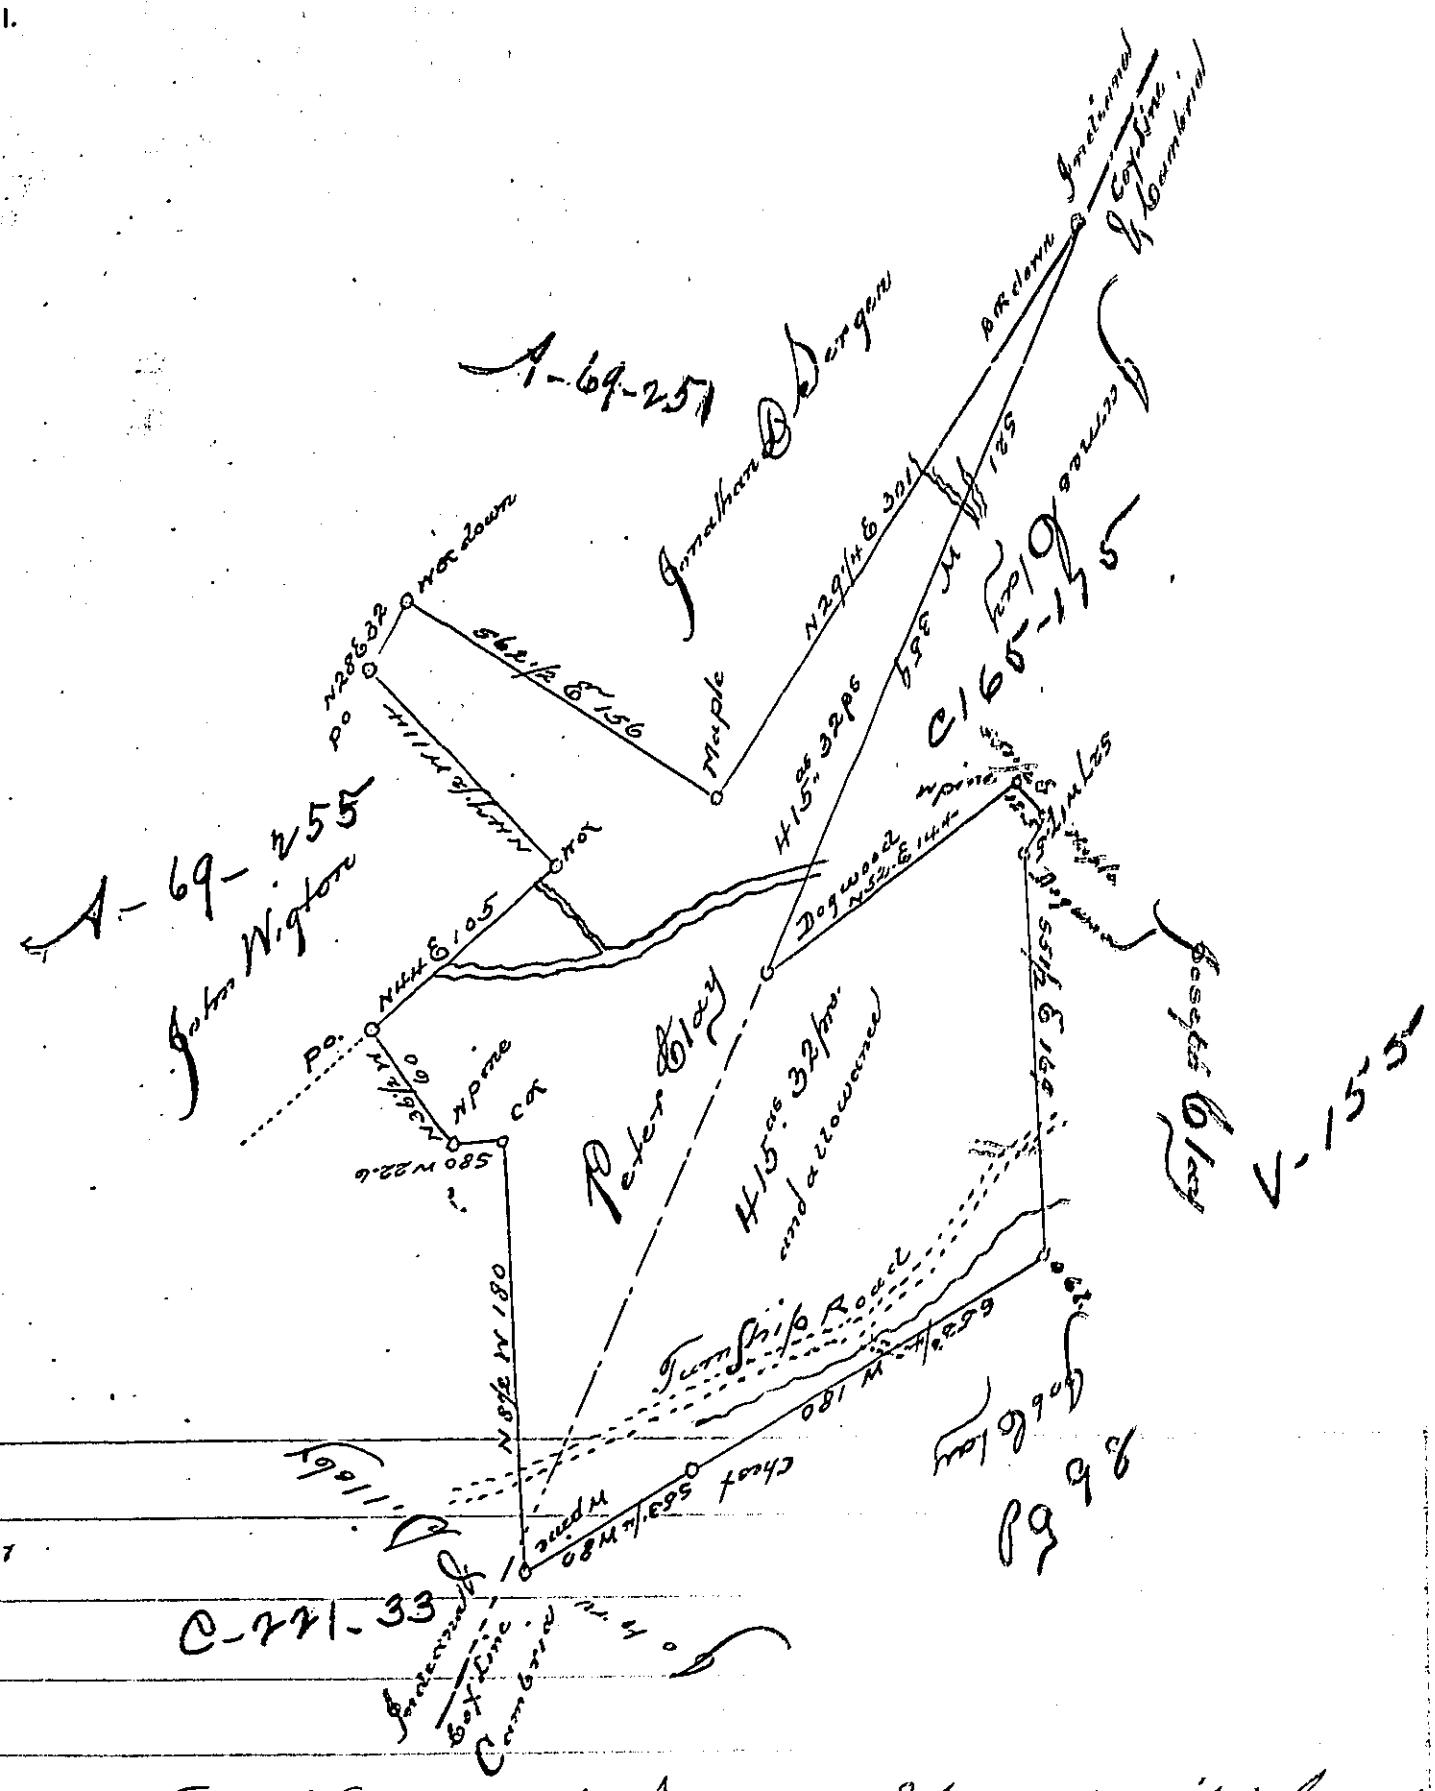

Draught of a Tract of Land situate in Susquehanna & Green Townships in Cambria & Indiana Counties. Containing four hundred & fifteen acres thirty two perches & the usual allowance of 6 pr Cent for Roads &c. Surveyed the 25th day of October 1837 in pursuance of a Warrant granted Peter Clay, dated the 18th day of December 1793 for 400 acres

Wm Evans S.D.
J Lewergood D.S

To John Taylor Esq
Surveyor General

IN TESTIMONY that the above is a copy of the original remaining on file in the Department of Internal Affairs of Pennsylvania, made conformably to an Act of Assembly approved the 16th day of February, 1833, I have hereunto set my Hand and caused the Seal of said Department to be affixed at Harrisburg, this twenty fourth day of June, 1901.

Secretary of Internal Affairs.