FORM No. I.

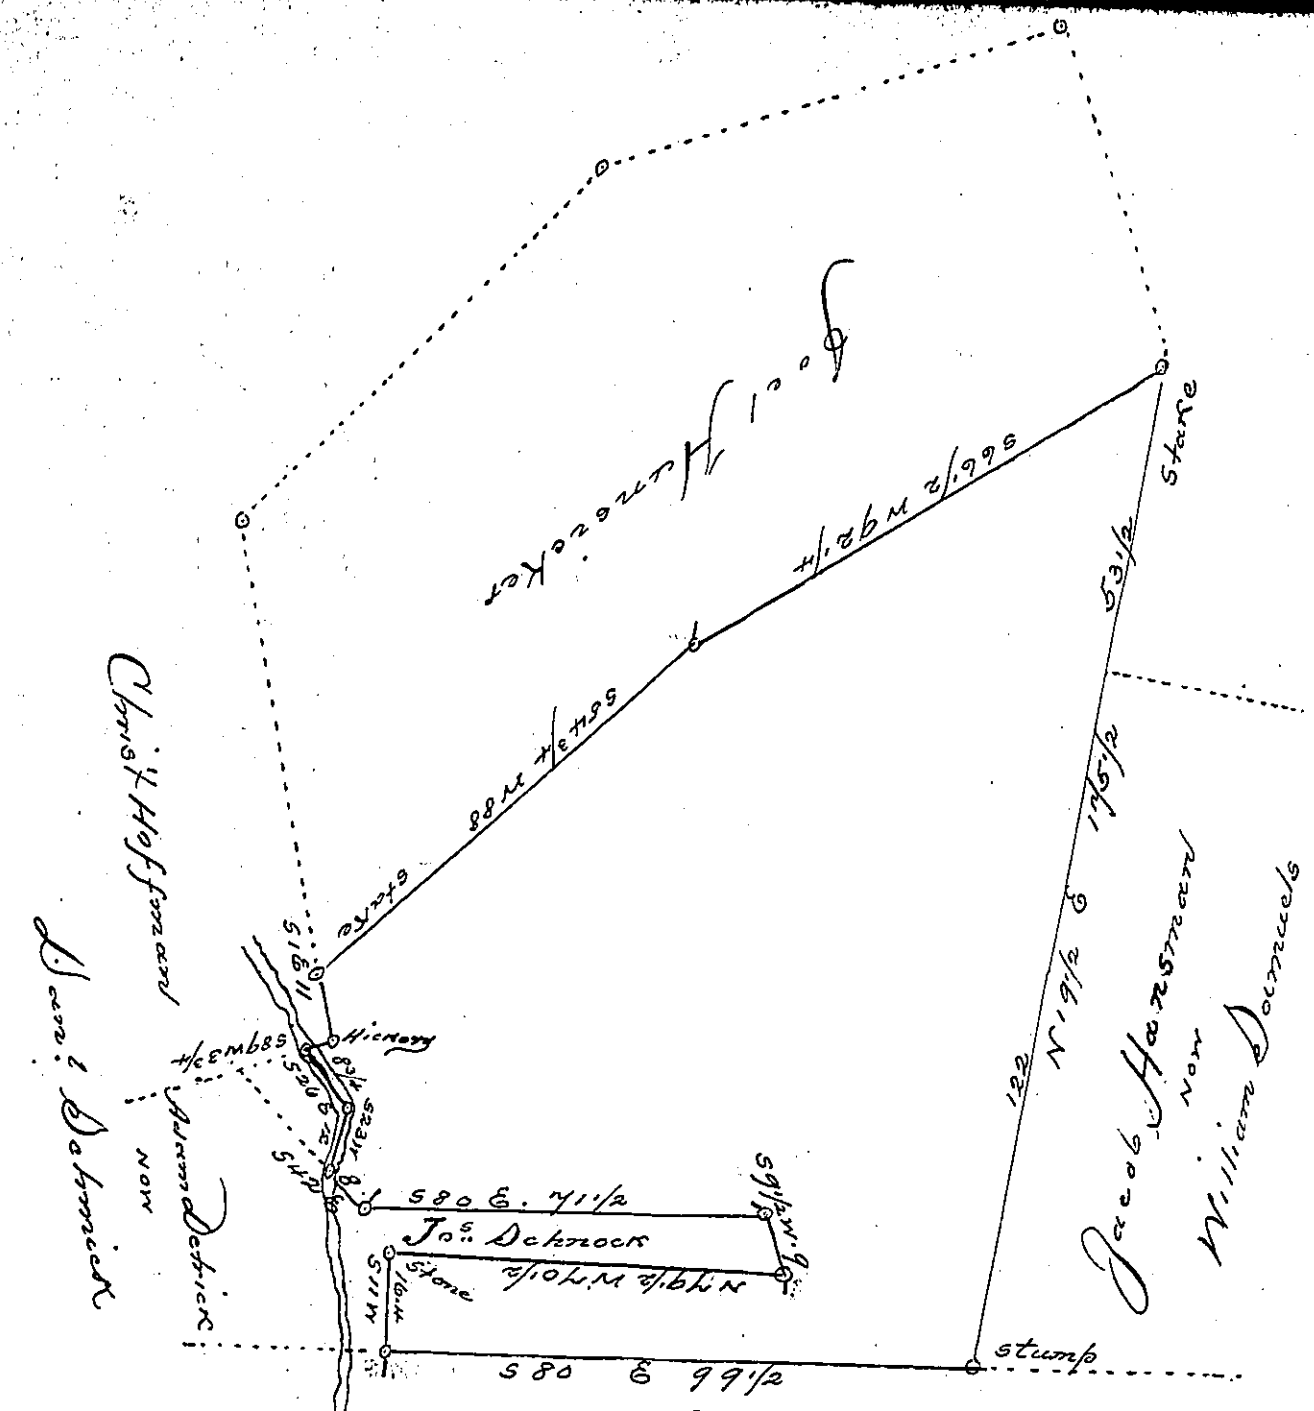

Draft of a tract of land situate in Lowhill Township Lehigh County, Containing 79 as. 145 pes. and allowance of six per Cent for roads &c, Surveyed July 28th 1870 for William Samuels & Daniel Dehnick. Being part of a larger tract of 138 as. & allowance, Originally Surveyed in pursuance of a Warrent granted to John Cumbert dated Nov. 20th 1751.

Geo. Blank C.S.

To J. M. Campbell Esq
Surveyor Gen'l

IN TESTIMONY that the above is a copy of the original remaining on file in the Department of Internal Affairs of Pennsylvania, made conformably to an Act of Assembly approved the 16th day of February, 1833, I have hereunto set my Hand and caused the Seal of said Department to be affixed at Harrisburg, this twenty-ninth day of June, 1904.

Isaac B. Brown

Secretary of Internal Affairs.