FORM No. 1.

228

BB-4-14

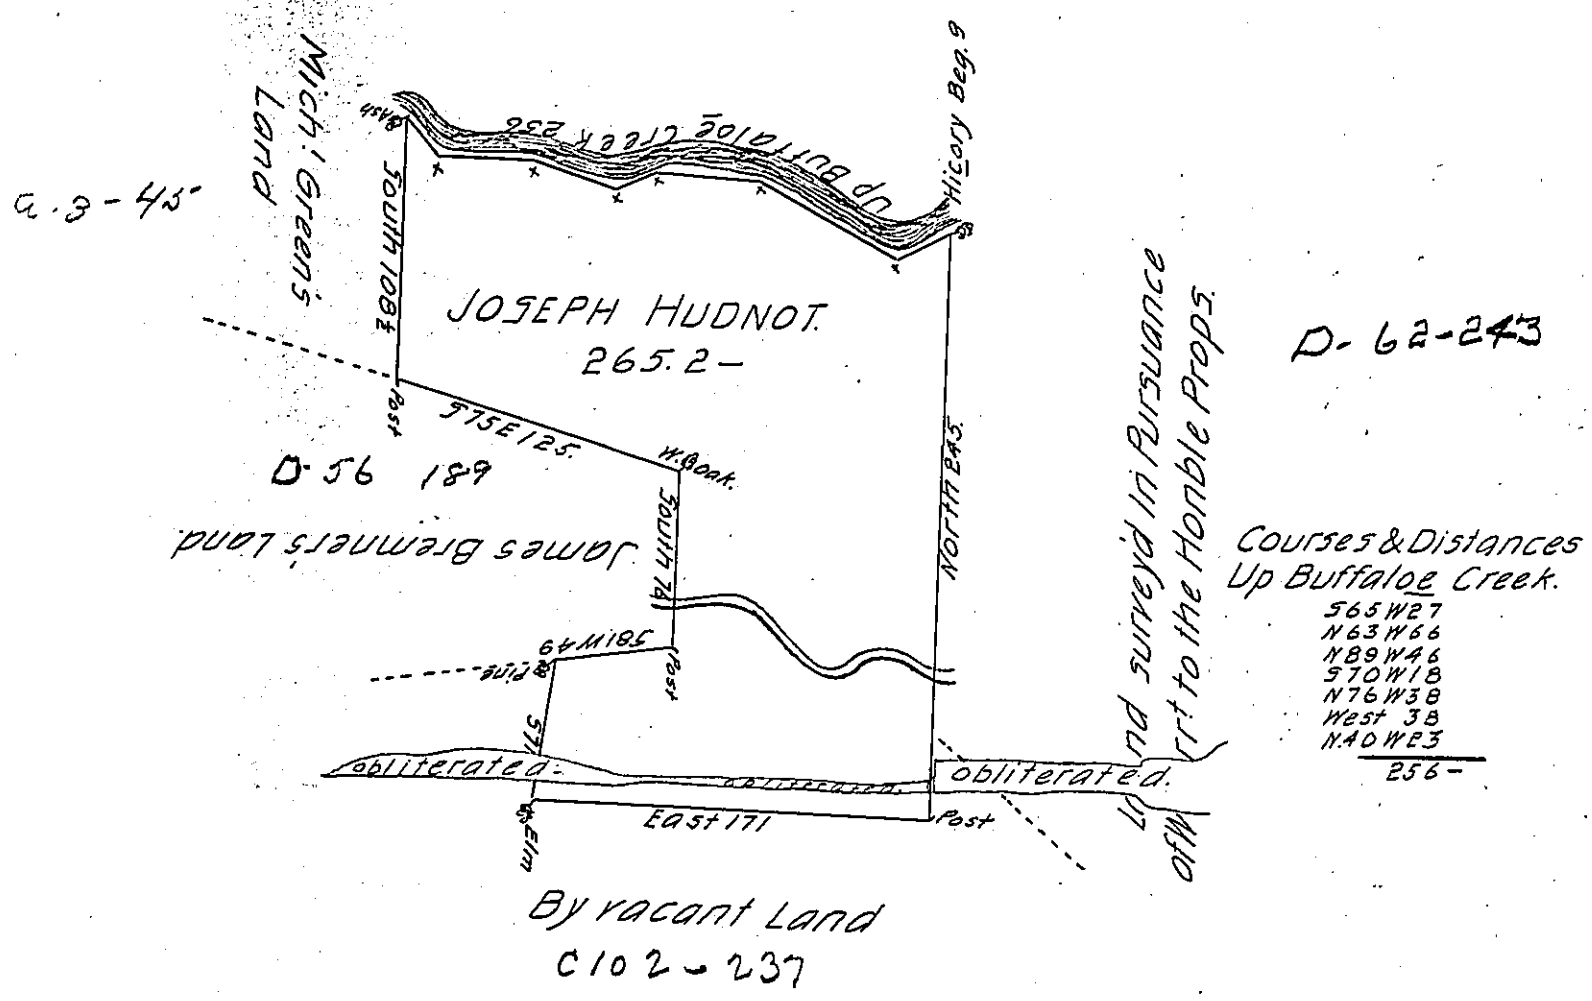

a.3-45-
Mich. Greens Land
South 108 f
Post
up Buffaloe Creek 256
Hickory Beg. 9
JOSEPH HUDNOT.
265.2-
S75E125.
W. Oak.
D-56 189
James Bremners Land
South 74
North 84.5.
S81W49
Pine
Post
S71
obliterated.
obliterated.
East 171
Post
Elm
By vacant Land
C102-237
Land surveyd in Pursuance of Wrt to the Honble Props.
D-62-243
Courses & Distances Up Buffaloe Creek.
S65W27
N63W66
N89W46
S70W18
N76W38
West 38
N40W23
256-

The Draught of a Tract of Land called Pleasant Grove situate on the South side of Buffaloe Creek in the County of Berks containing Two Hundred Sixty Five Acres 44 Perches with the usual allowance of Six acres p-Cent for Roads. Surveyd the 3d day of August Anno Dom: 1769 In Pursuance of an Order of Survey to Joseph Hudnot Bearing Date at Philadh 3d day of April Anno Dom: 1769 No 1856

p- Wm Maclay D.S.

To John Lukens Esq S.G.
of Pennsylvania

IN TESTIMONY that the above is a copy of the original remaining on file in the Department of Internal Affairs of Pennsylvania, made conformably to an Act of Assembly approved the 16th day of February, 1833, I have hereunto set my Hand and caused the Seal of said Department to be affixed at Harrisburg, this seventh *day of* July *1904.*

Isaac B. Brown

Secretary of Internal Affairs.