FORM No. I.

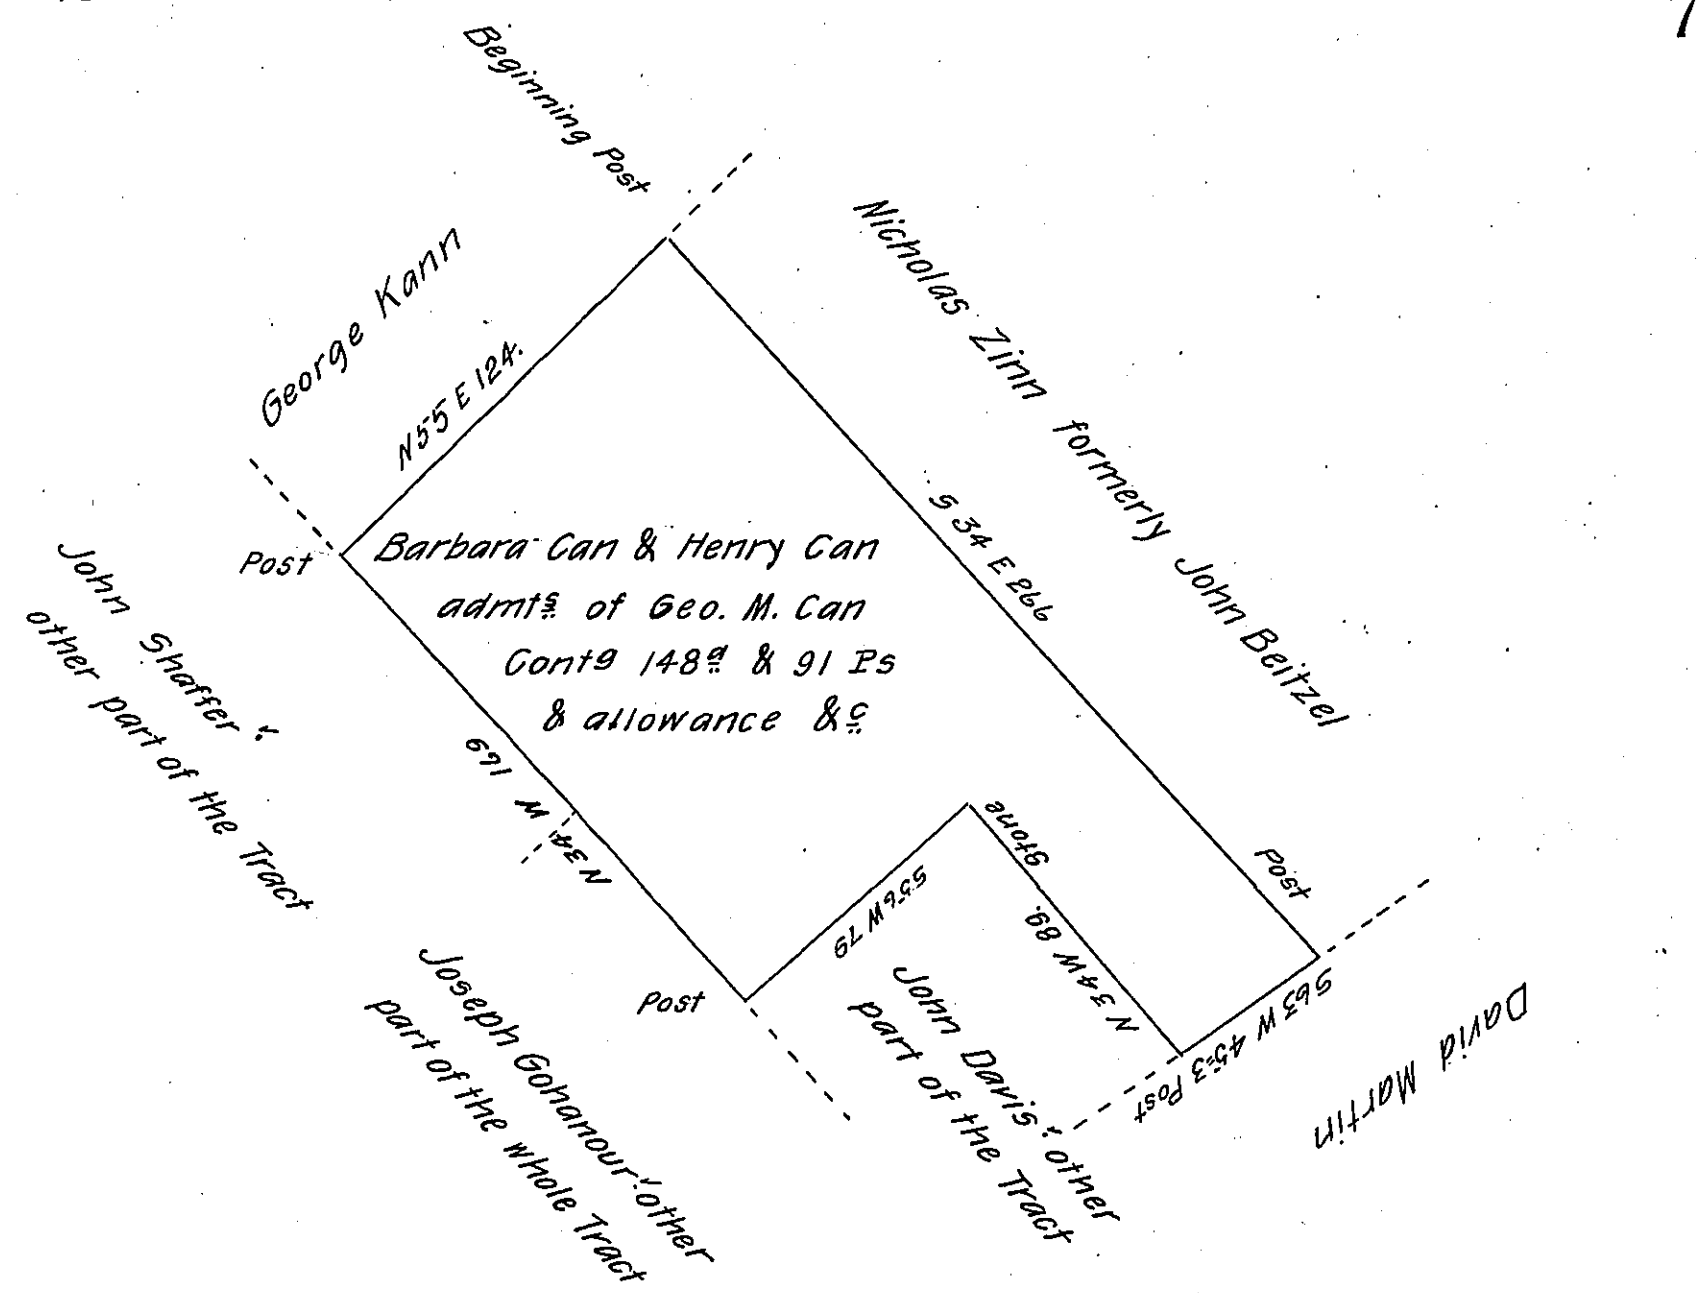

Situate in Dover Township in the County of York Containing as above set forth 148a & 91 Perches and allowce &c Being part of a larger Tract of Land which was Originally Surveyed on the 12th day of February A.D. 1766. by Charles Lukens late D.S. In Pursuance of a Warrant Granted to Barbara Can and Henry Can administrators of George Michael Can lately deceased, bearing date the 25th day of October Anno Domini 1765. Resurveyed and divided off from the said larger Tract of Land by William Kersey late D.S. on the 4th of the 4th Month 1780. And now at the request of the Present owner Jonathan Beitzel. I am desired to Make return of the Draught as Calculated, examined &c the 3d day of August Anno Domini 1809

Per

To Andrew Porter Esquire — Jacob Spangler D.S.

Surveyor General

Lancaster Pa

IN TESTIMONY that the above is a copy of the original remaining on file in the Department of Internal Affairs of Pennsylvania, made conformably to an Act of Assembly approved the 16th day of February, 1833, I have hereunto set my Hand and caused the Seal of said Department to be affixed at Harrisburg, this twelfth day of May 1904.

Secretary of Internal Affairs.