FORM No. 1.

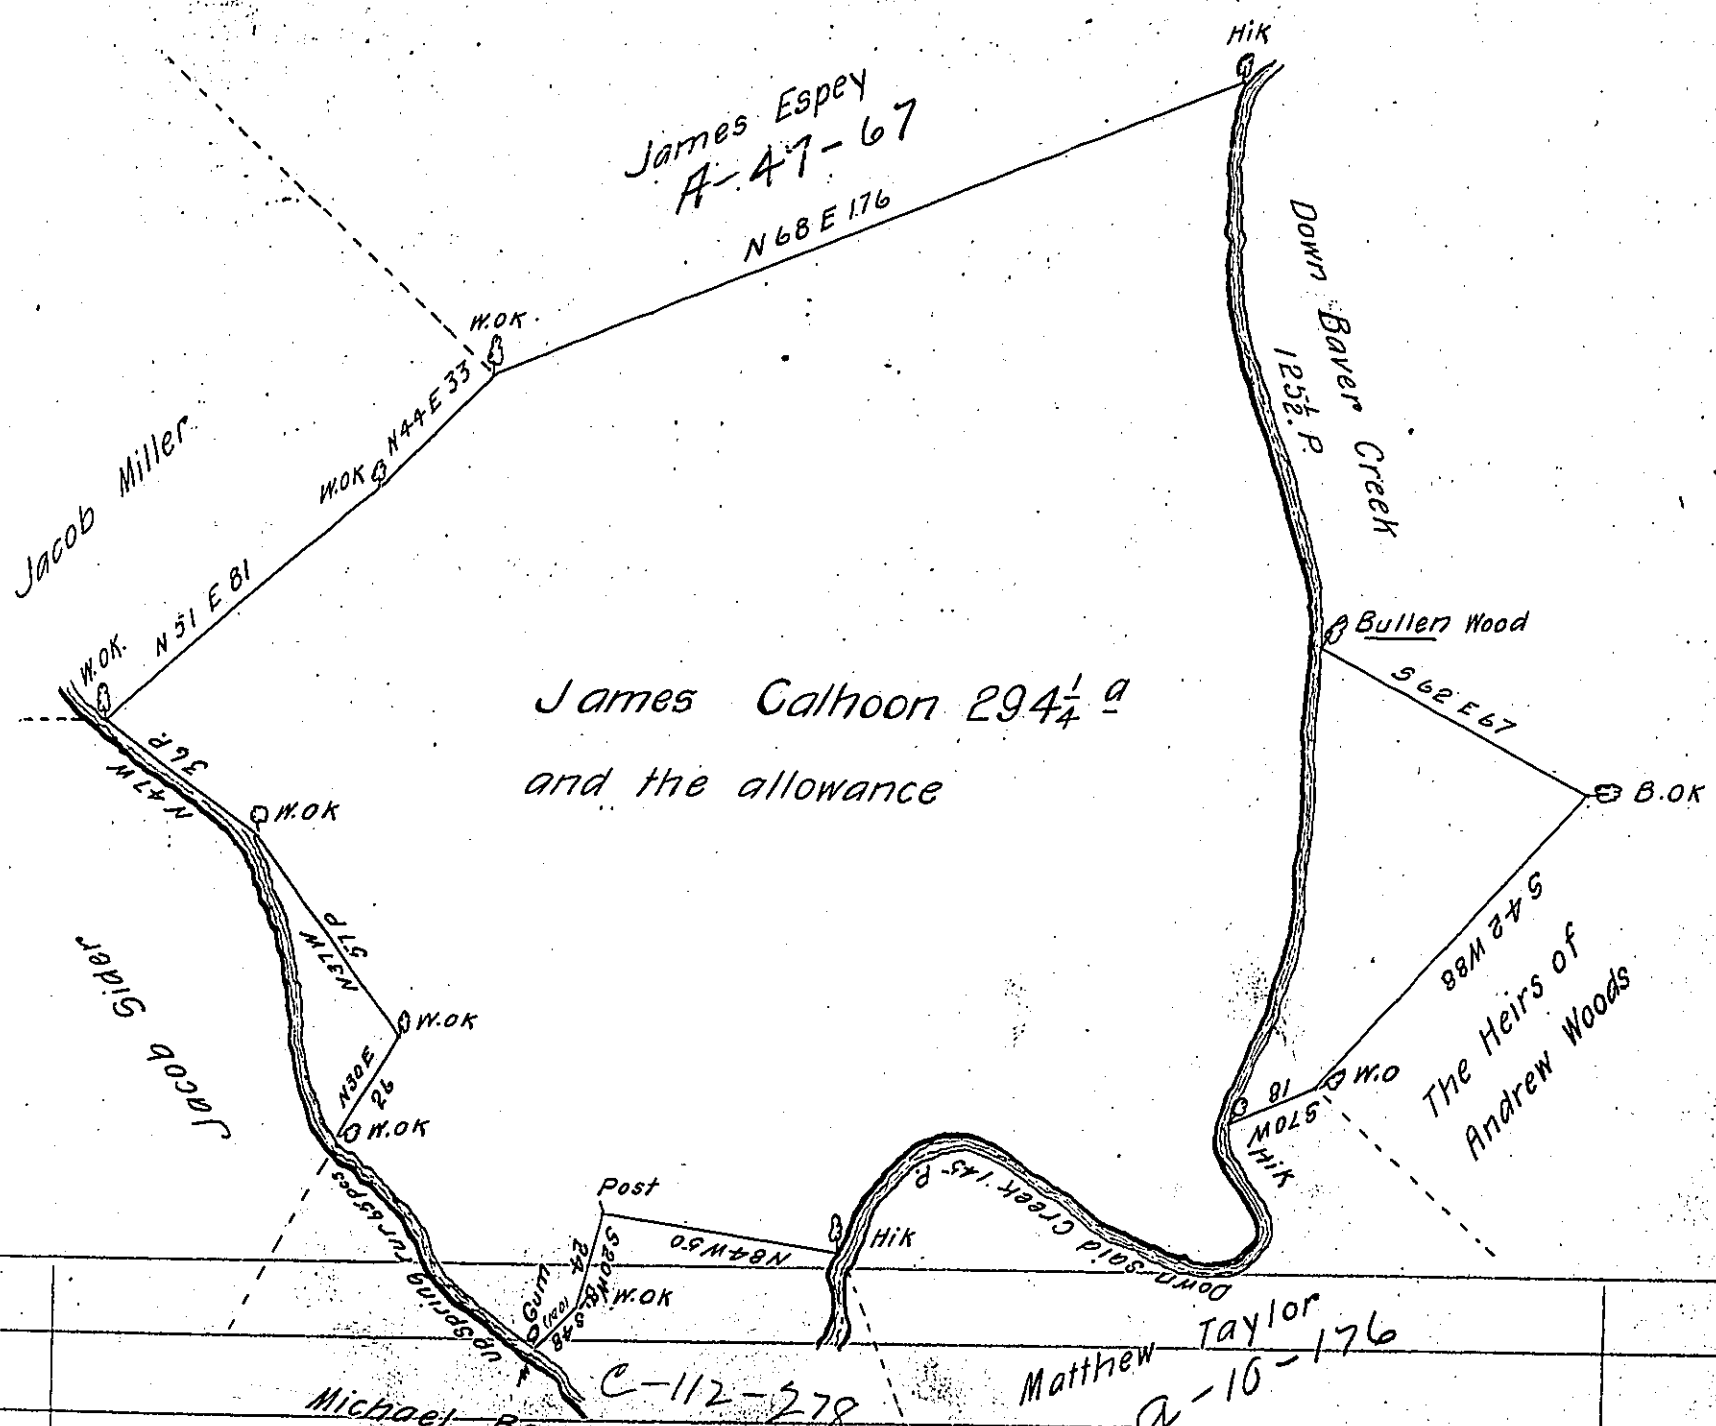

Mill Seat] Surveyd for James Calhoon on the 20th Febr 1771 the above Described Tract of two Hundred ninety four and one quarter Acres and the Usual allowance of 6 P Ct. Situate in Paxton Township Lancaster County by _____ of a Warrant bearing Date 22nd February 1770

P— Bartrem Galbraith D. S.

To Jno Lukens Esqr

Surveyor Genl

IN TESTIMONY that the above is a copy of the original remaining on file in the Department of Internal Affairs of Pennsylvania, made conformably to an Act of Assembly approved the 16th day of February, 1833, I have hereunto set my Hand and caused the Seal of said Department to be affixed at Harrisburg, this sixteenth day of June 1904.

Isaac B. Brown

Secretary of Internal Affairs.